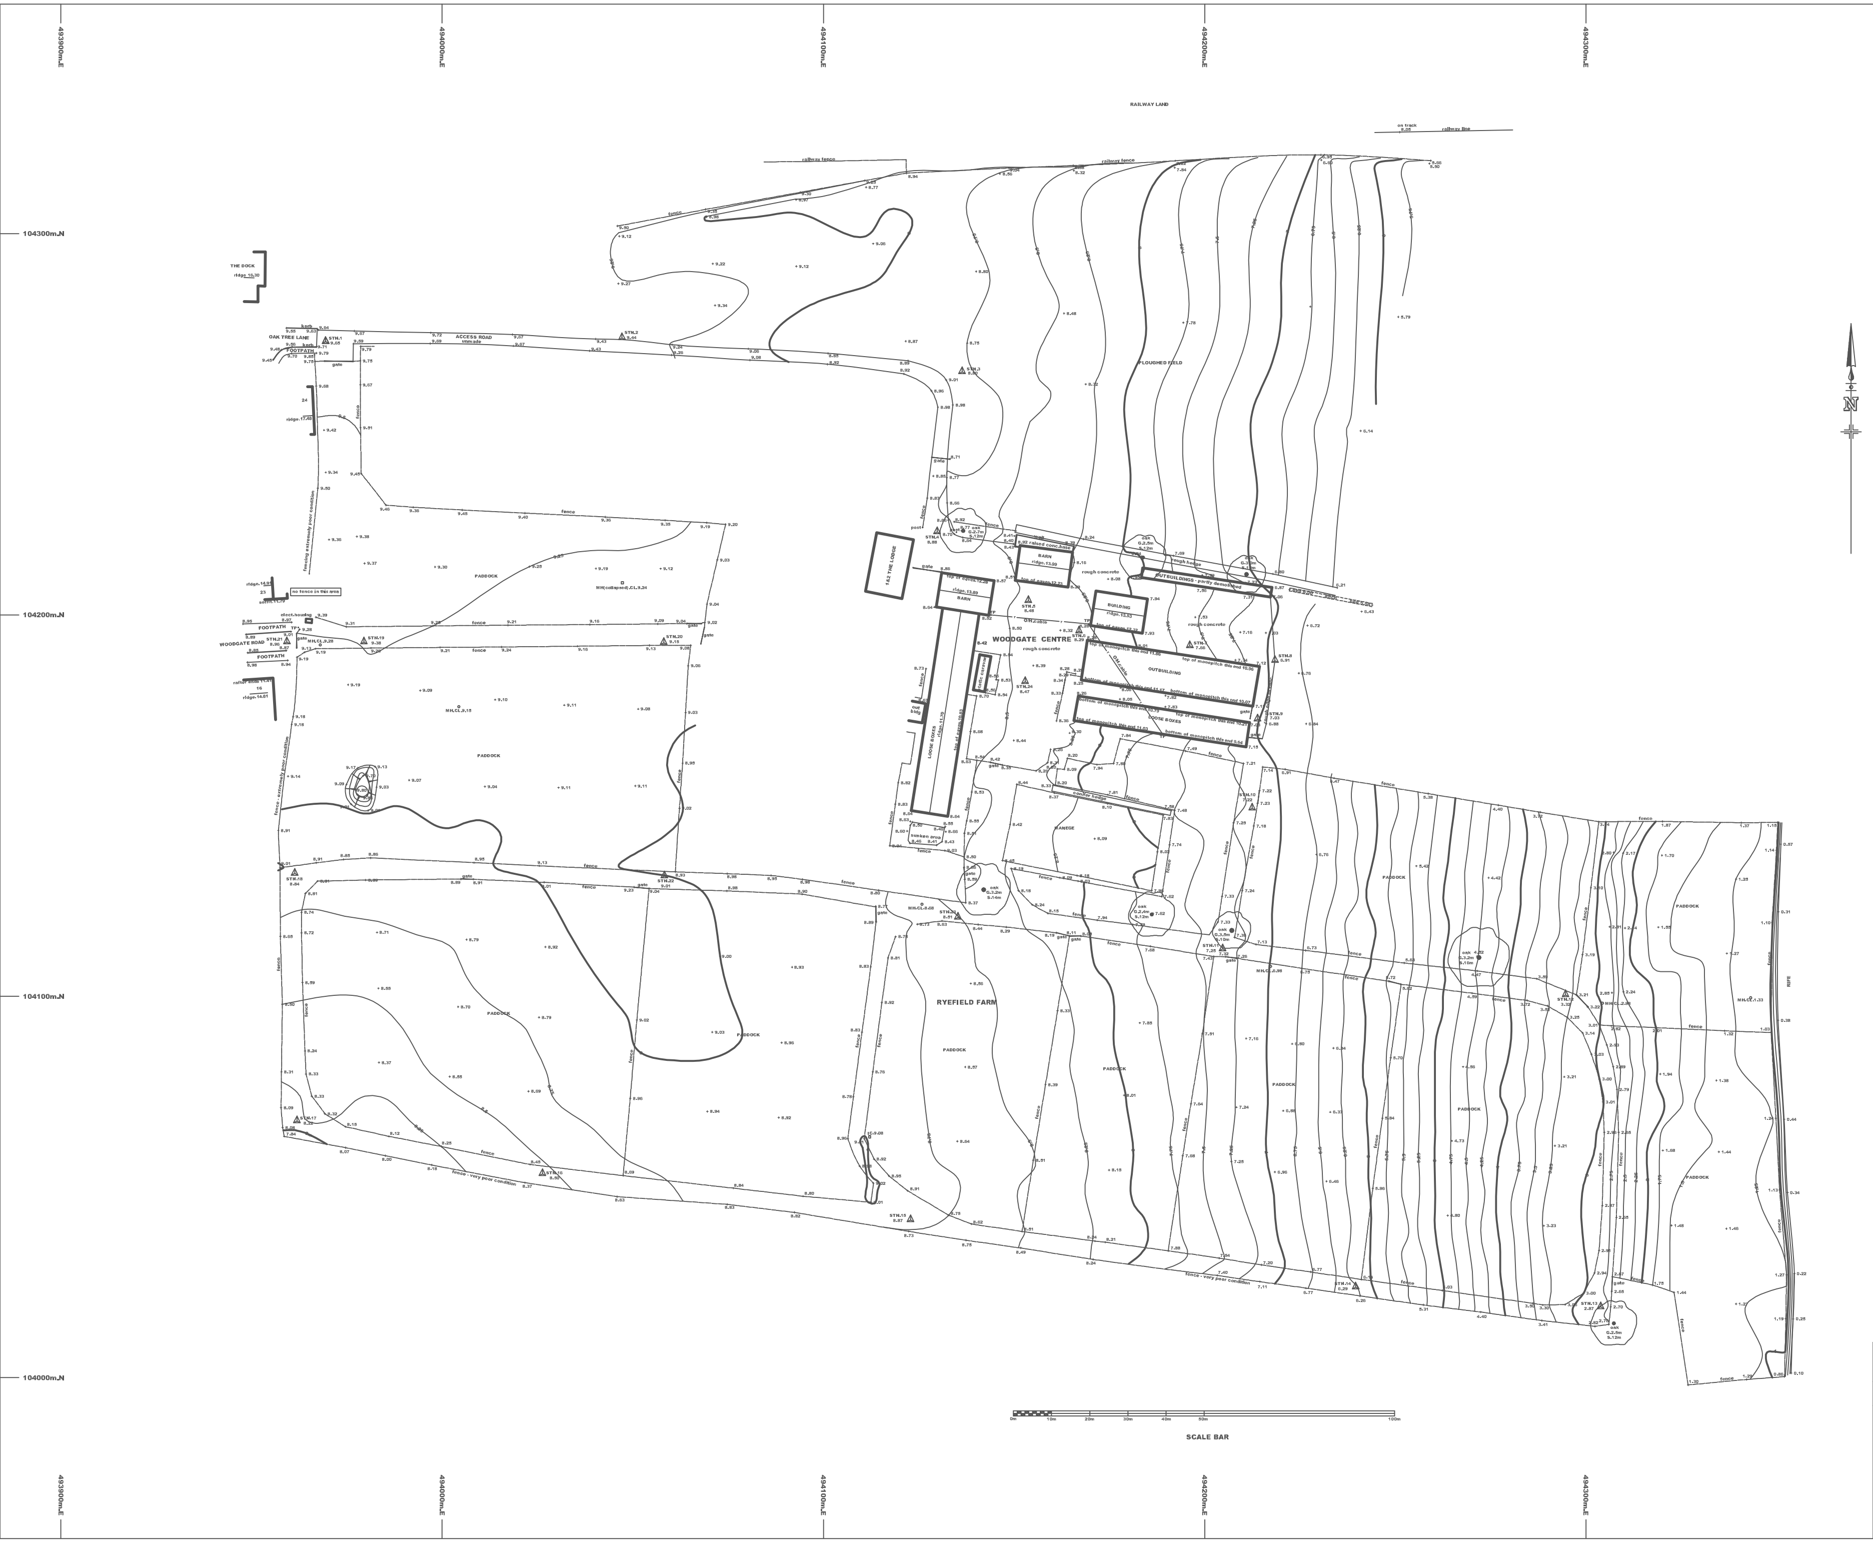
493900m.E
494000m.E
494100m.E
494200m.E
494300m.E
494400m.E
104000m.N
104100m.N
104200m.N
104300m.N
RAILWAY LAND
railway fence
railway line
on track 8.05
THE DOCK
ridge.16.30
OAK TREE LANE
FOOTPATH
kerb
ACCESS ROAD
unmade
STN.1
STN.2
STN.3
STN.4
STN.5
STN.6
STN.7
STN.8
STN.9
STN.10
STN.11
STN.12
STN.13
STN.14
STN.15
STN.16
STN.17
STN.18
STN.19
STN.20
STN.21
STN.22
STN.23
STN.24
ridge.17.40
24
fencing extremely poor condition
fence
gate
post
PADDOCK
MH(collapsed),CL.9.24
ridge.14.91
23
soffit.11.79
no fence in this area
elect.housing
WOODGATE ROAD
MH.CL.9.28
TP
ridge.14.61
16
rafter ends 11.41
MH.CL.9.15
fence - extremely poor condition
fence - very poor condition
PLOUGHED FIELD
1&2 THE LODGE
BARN
ridge.13.89
top of eaves.12.28
ridge.13.09
top of eaves.12.21
raised conc.base
rough concrete
rough hedge
OUTBUILDINGS - partly demolished
BUILDING
ridge.13.53
top of eaves.12.32
WOODGATE CENTRE
O/H.cable
OUTBUILDING
top of monopitch this end 11.86
top of monopitch this end 10.98
bottom of monopitch this end 11.47
bottom of monopitch this end 10.07
LOOSE BOXES
top of monopitch this end 10.79
bottom of monopitch this end 10.27
top of monopitch this end 11.03
bottom of monopitch this end 9.64
rough edge of conc
ridge.11.70
top of eaves.10.83
static caravan
out bldg
sunken area
MANEGE
conifer hedge
oak
G.3.2m
S.14m
G.2.4m
S.12m
G.2.5m
S.12m
G.3.0m
S.14m
G.3.2m
S.16m
G.2.6m
S.12m
MH.CL.8.68
MH.CL.6.98
MH.CL.2.96
MH.CL.1.33
IC.9.08
RYEFIELD FARM
RIFE
SCALE BAR
0m
10m
20m
30m
40m
50m
100m
N

ARUN DISTRICT COUNCIL AL/70/11/

OLS
Chartered Surveyors

Offington Land Surveys
29 Offington Drive
Worthing
West Sussex BN14 9PW
Tel/fax 01903 267614

Job
WOODGATE WESTERGATE

Plot Scale: NTS

Date: Copyright (C) Feb 2011

Drawing No.
9370211 Site Plan

STANDARD REFERENCE

Datum Used Newlyn
OSBM OSGB36(2) BY RTK GPS ACQUISITION
OF LOCAL KEY STNS TO ACCURACY +/- 25mm RMS

Survey Station Shown Thus: △
Foul Water Drainage
Storm Water Drainage
Water Mains
Gas Mains
Electricity Cable
British Telecom Cable

True north direction shown is indicative only

The details shown hereon relating to all underground services are as obtained by normal survey observation and methods and also by reference to available records. Although all reasonable efforts have been made no guarantee can be given for the completeness or accuracy of this information

ABBREVIATIONS

BT British Telecom IC
CATV Television Cable Pit
CE Cleaning Eye
CL Cover Level
CM Cable Marker
CP Catch Pit
ECP Electricity Cable Pit
EP Electricity Pole
FA Fire Alarm
FH Fire Hydrant
FL Floor Level
G Gully
IC Inspection Chamber
IL Invert Level
LP Lamp post
MH Manhole
RG Road Gully
RWP Rain Water Pipe
SC Stop Cock
SV Stop Valve
SVP Soil & Vent Pipe
TP Telegraph Pole
VP Vent Pipe
WM Water Meter
WO Water Wash Out

FENCES

FCB Close Boarded
FCP Chestnut Paling
FPk Picket
FPal Metal Palisade
FP Panel
FPW Post & Wire
FTr Trellis