






PROPOSED BOUNDARY SCREEN PLANTING:

The details below are provided to clarify the nature of proposed boundary screen planting.

The planting comprises a mixture of 3.5 - 4.0m tall standard trees for immediate visual effect planted at 3m spacings combined with a matrix of understorey plants 0.9m tall at 1m spacings.

The planting mixture has been chosen to be in keeping with the local environmental setting as well to provide a good visual screen.

The sections provide insight into typical rates of growth and development from the initial planting in year 1 through to years 3-5 when a more significant visual screen can be expected.

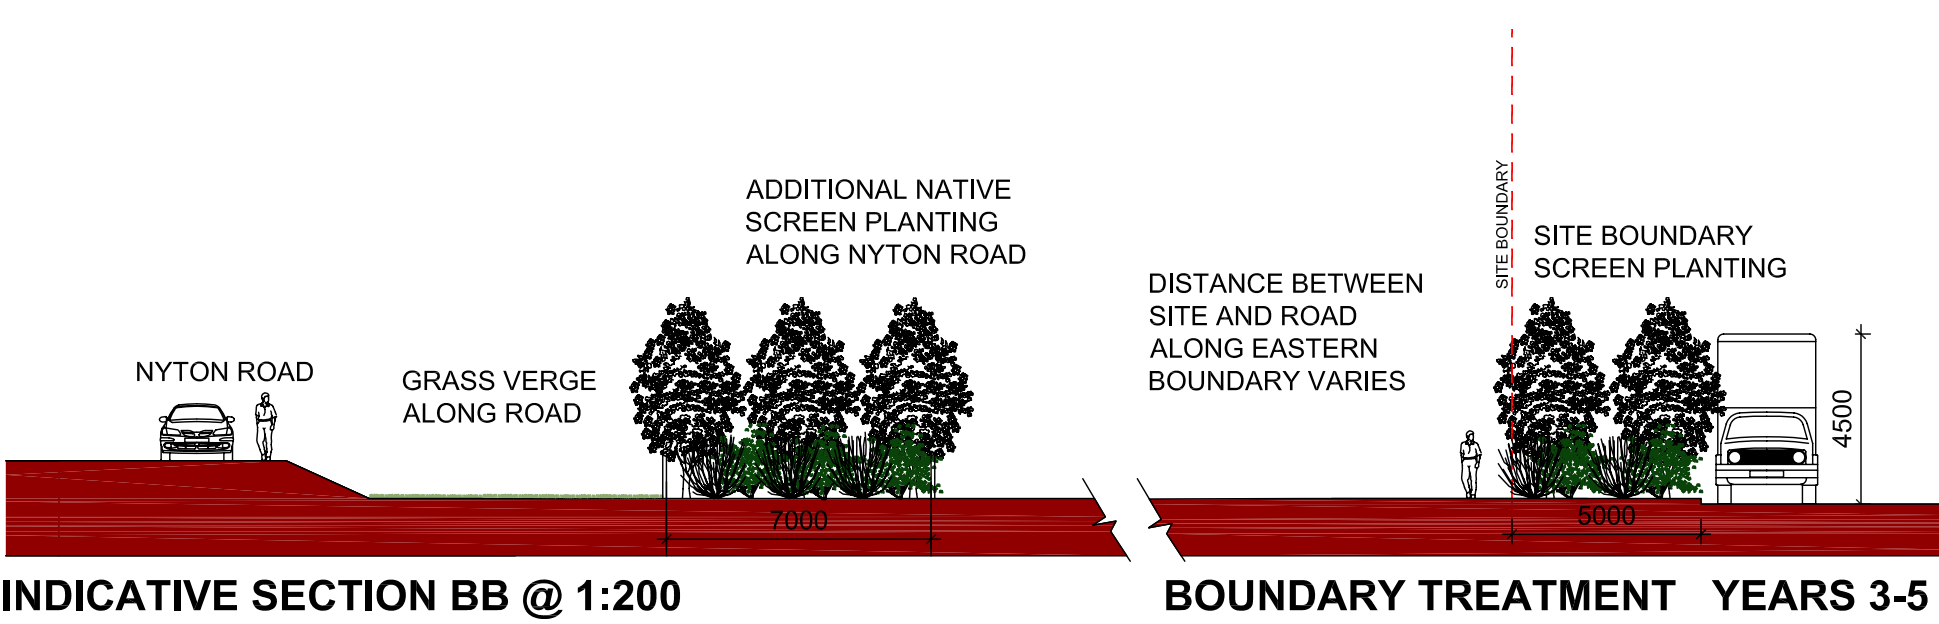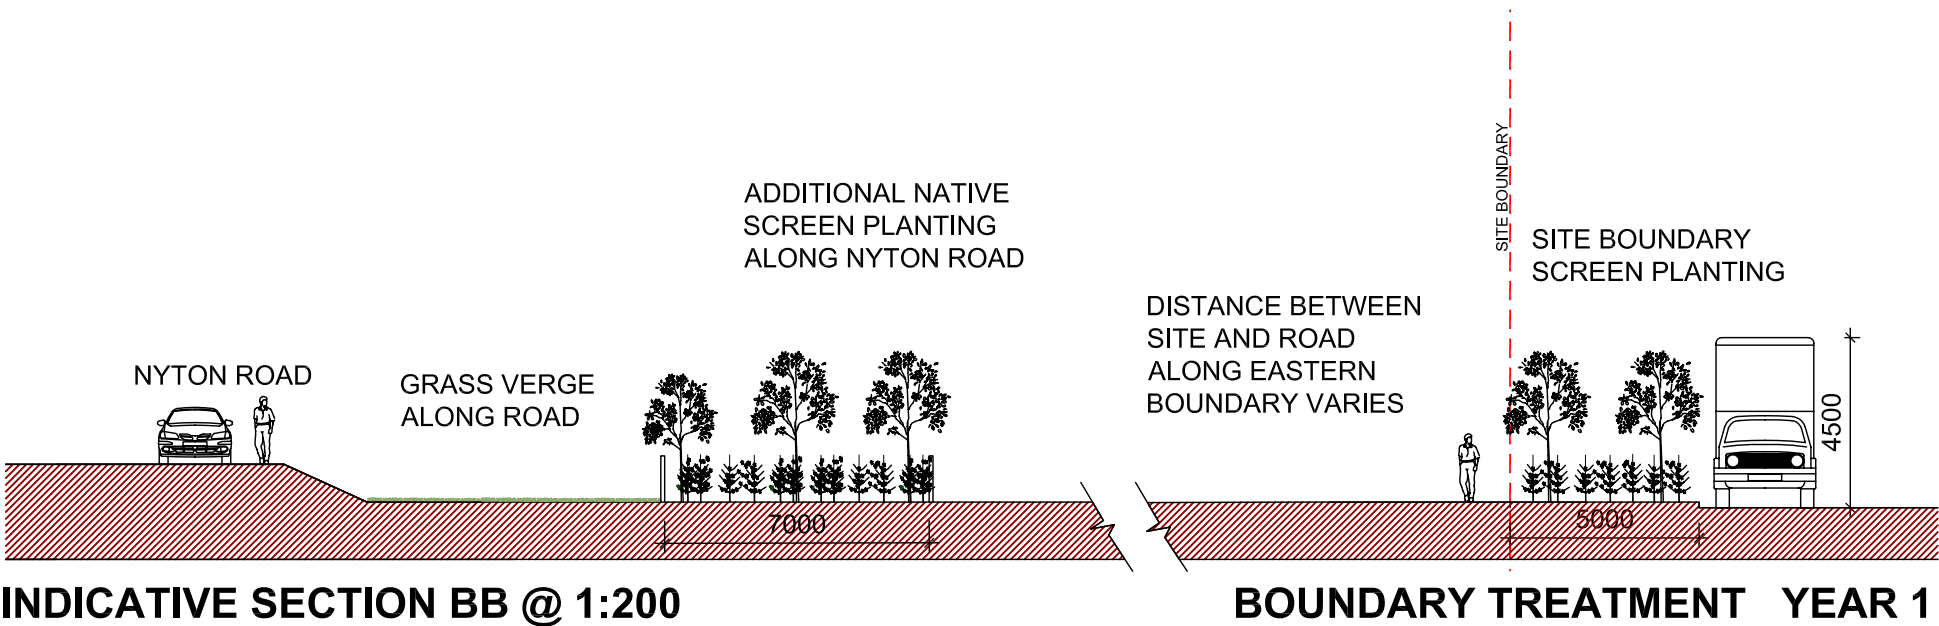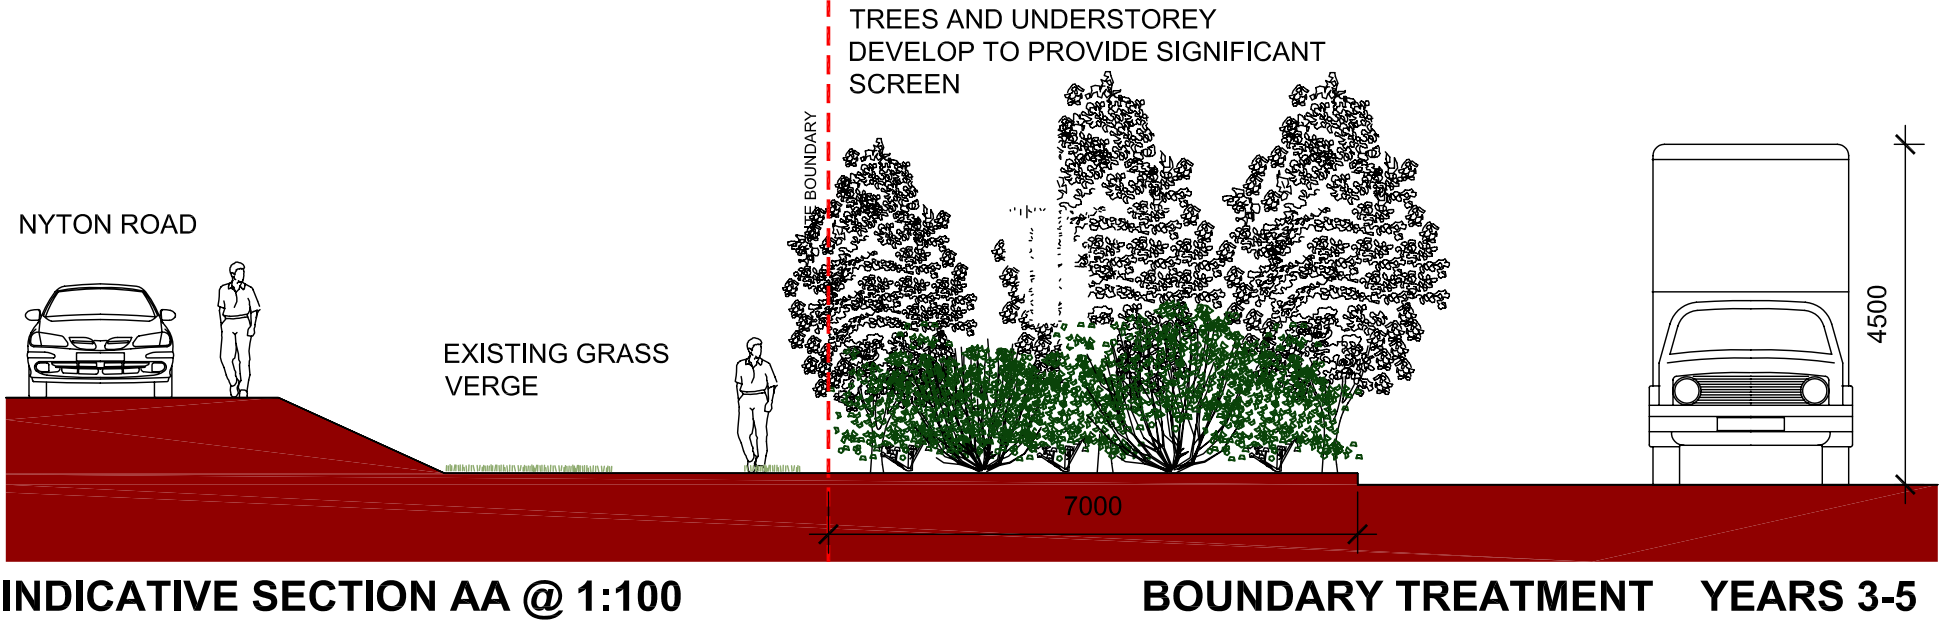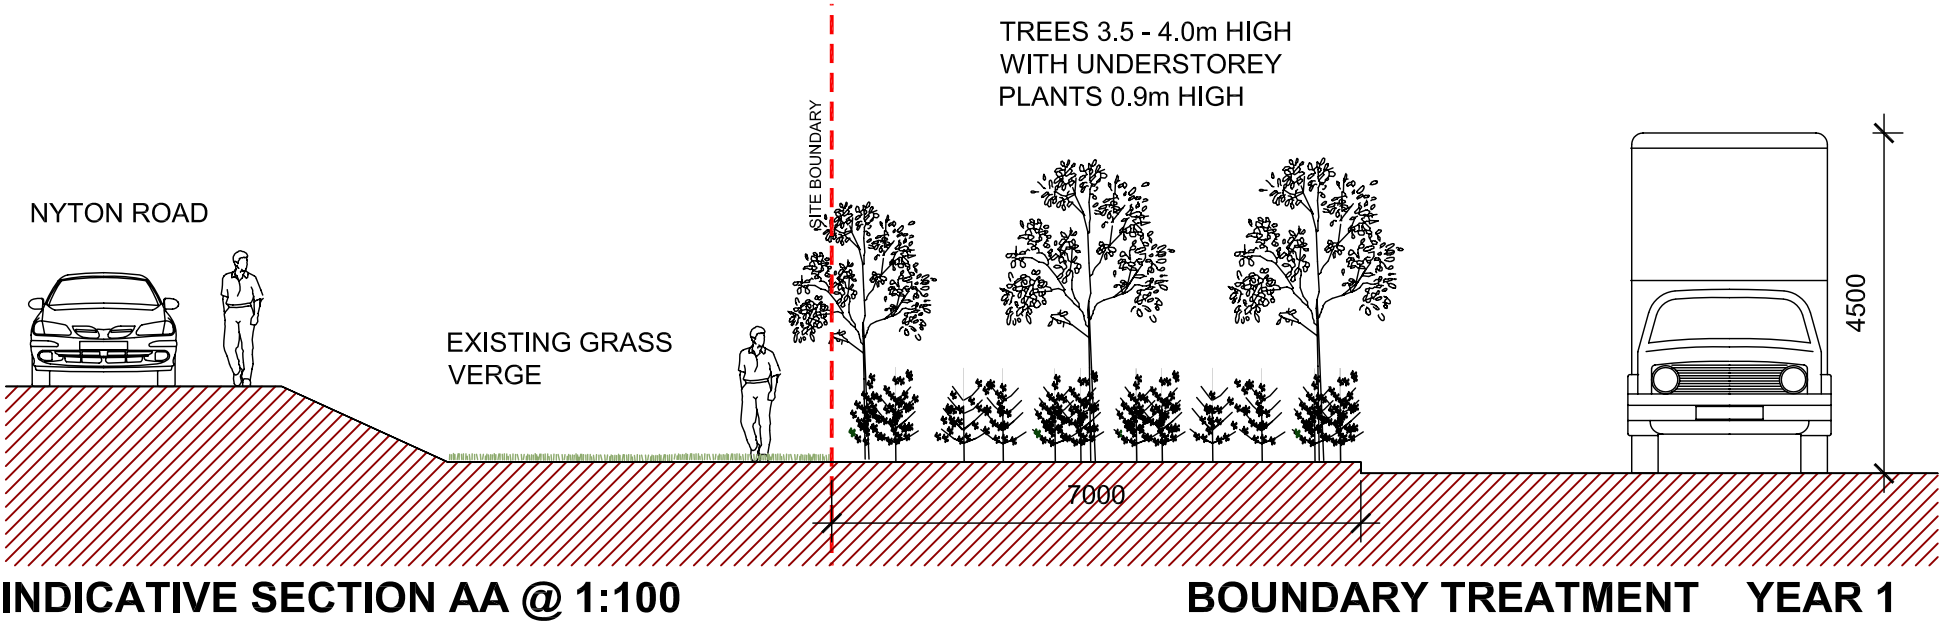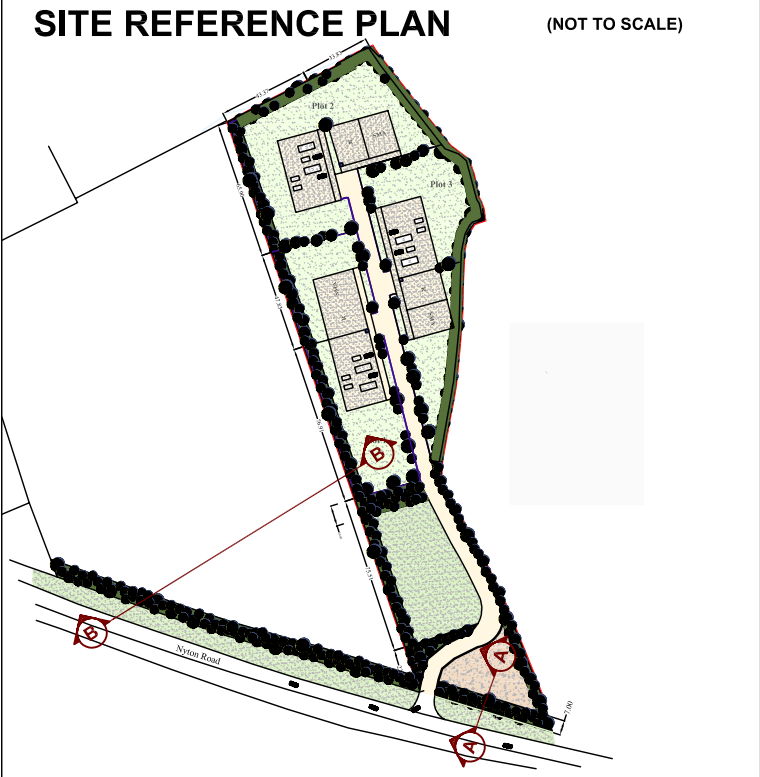

NOTE: ALL DIMENSIONS SHOWN IN MILLIMETRES

REPRESENTATIVE PHOTOGRAPHS



UNDERSTOREY PLANTS @ YEAR 1



STANDARD TREES @ YEAR 1



UNDERSTOREY PLANTING @ YEAR 3 APPROX.



SCREEN PLANTING @ YEAR 5 APPROX.

NOTE: THIS DRAWING IS INTENDED FOR THE PURPOSE OF MAKING A PLANNING APPLICATION AND MAY NOT BE USED FOR ANY OTHER PURPOSE.

Site: Nyton Stables, Nyton Road, Aldingbourne	Client: Mr J Cole	Scale: AS SHOWN	
Drawing Title: Landscape Details - Additional Information	Drawing No: CTP/5153/LAND(R3)	Drawn By: IM/0710	