


PROPOSED FULL MEWS SOUTH ELEVATION

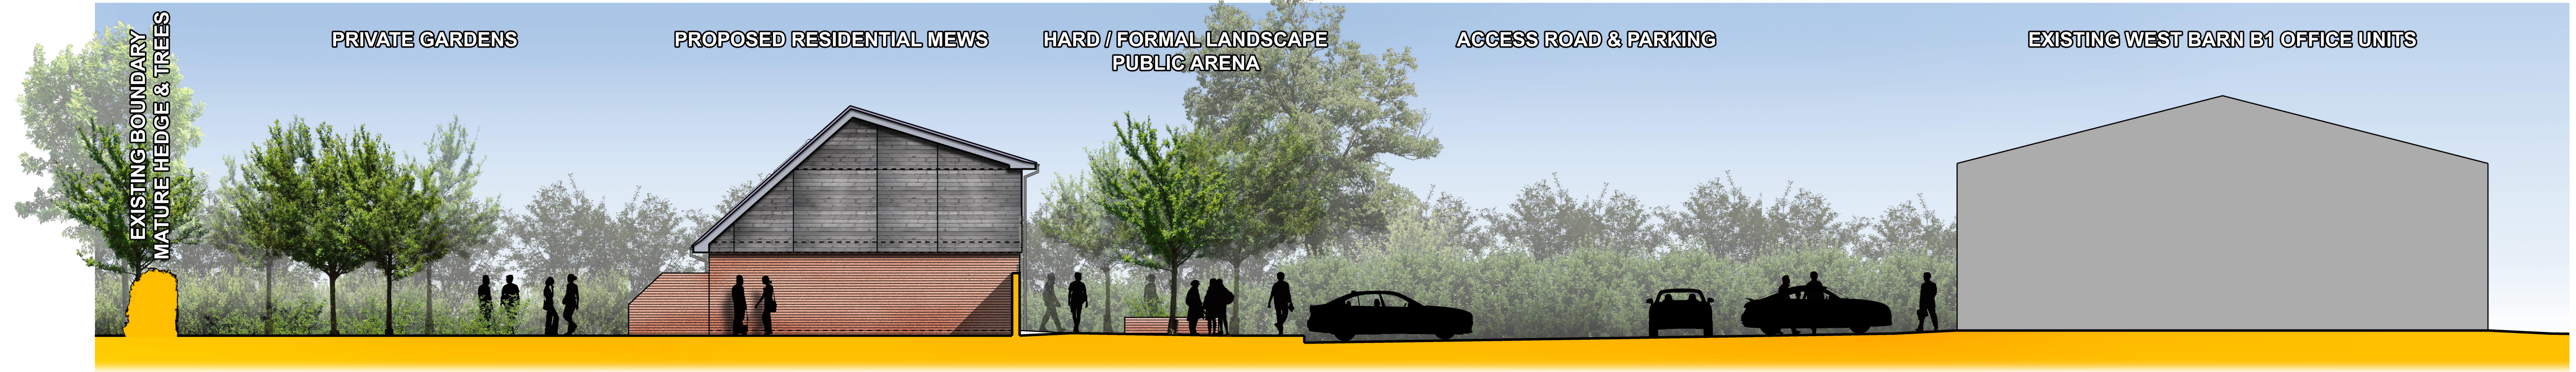

PROPOSED FULL MEWS NORTH ELEVATION