


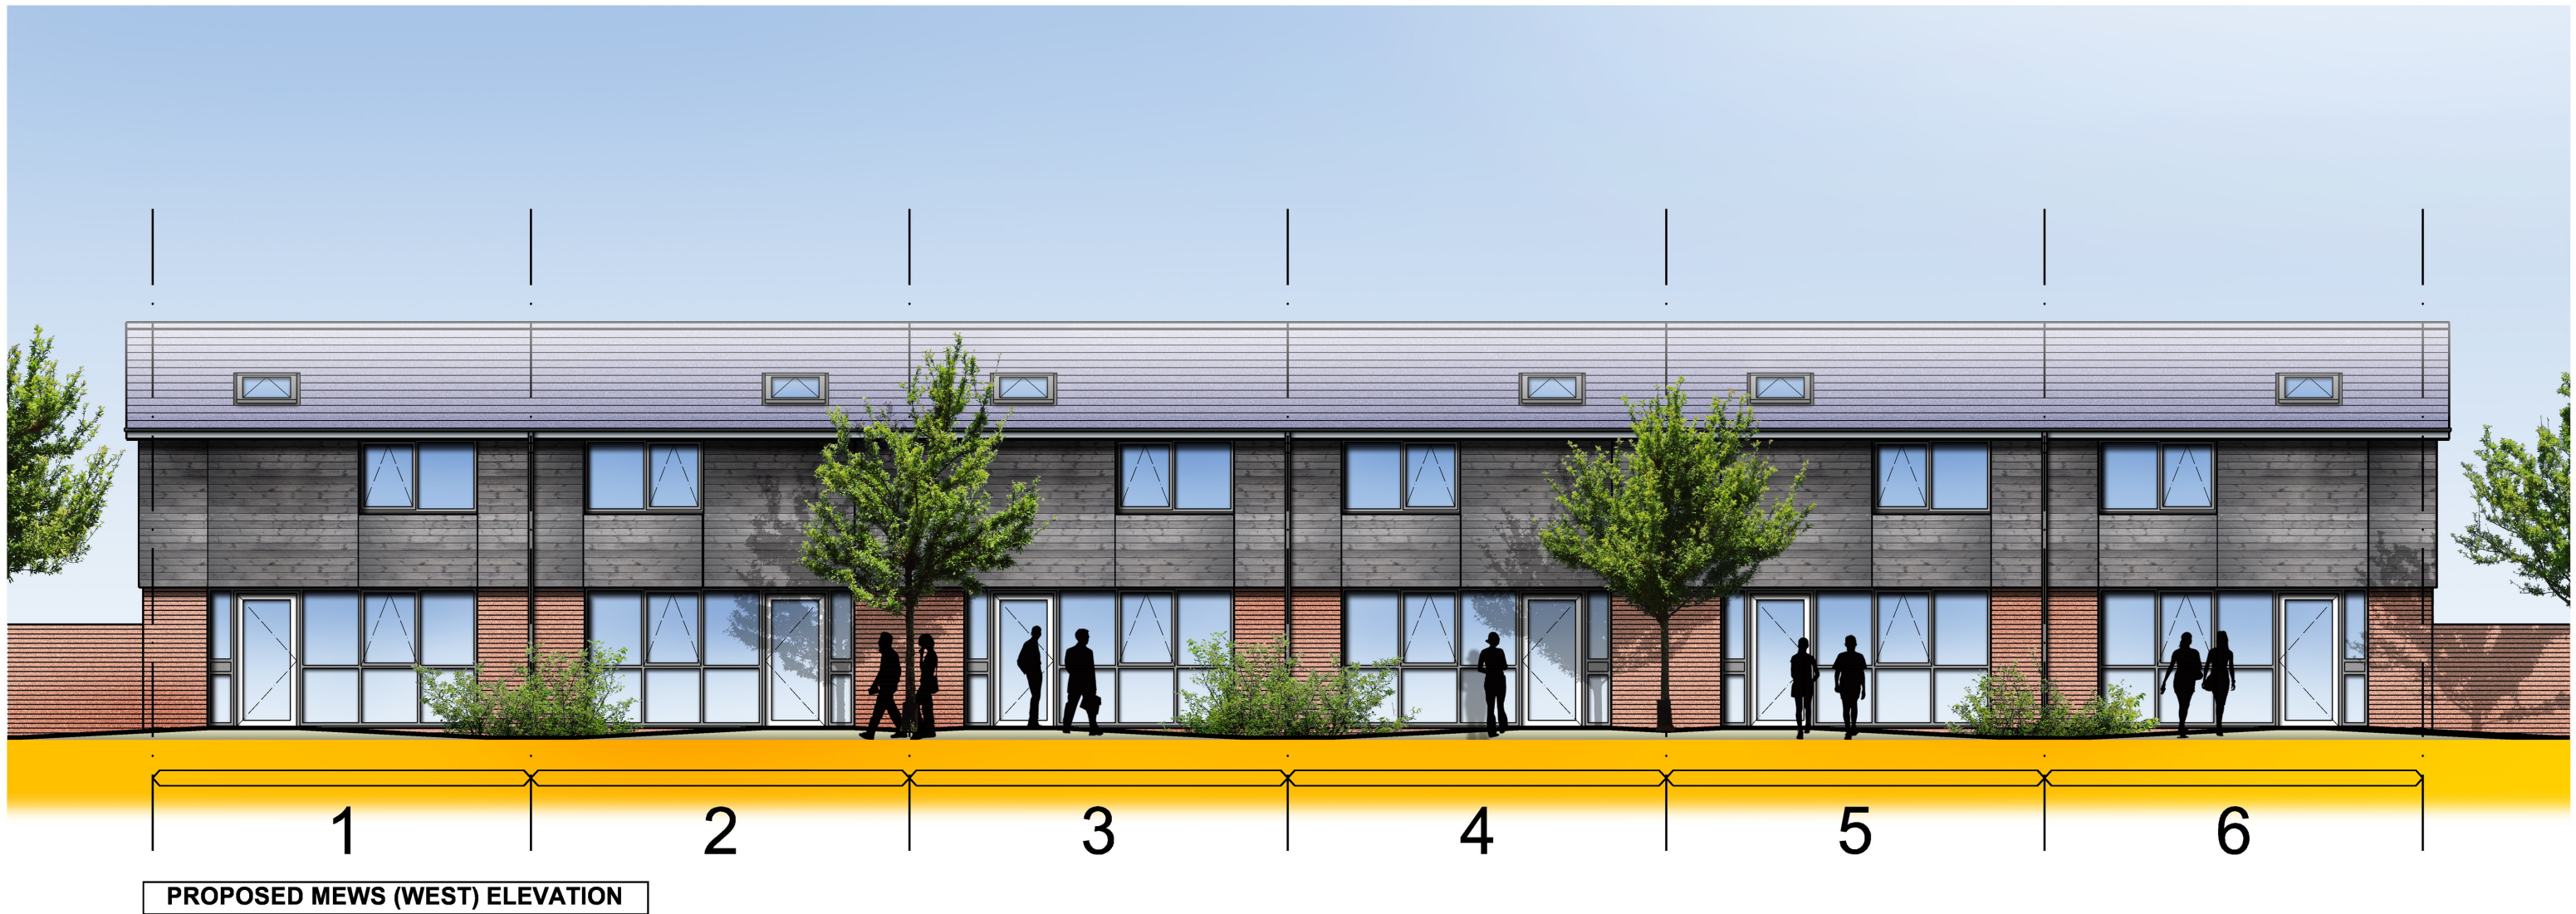

PROPOSED MEWS (WEST) ELEVATION