


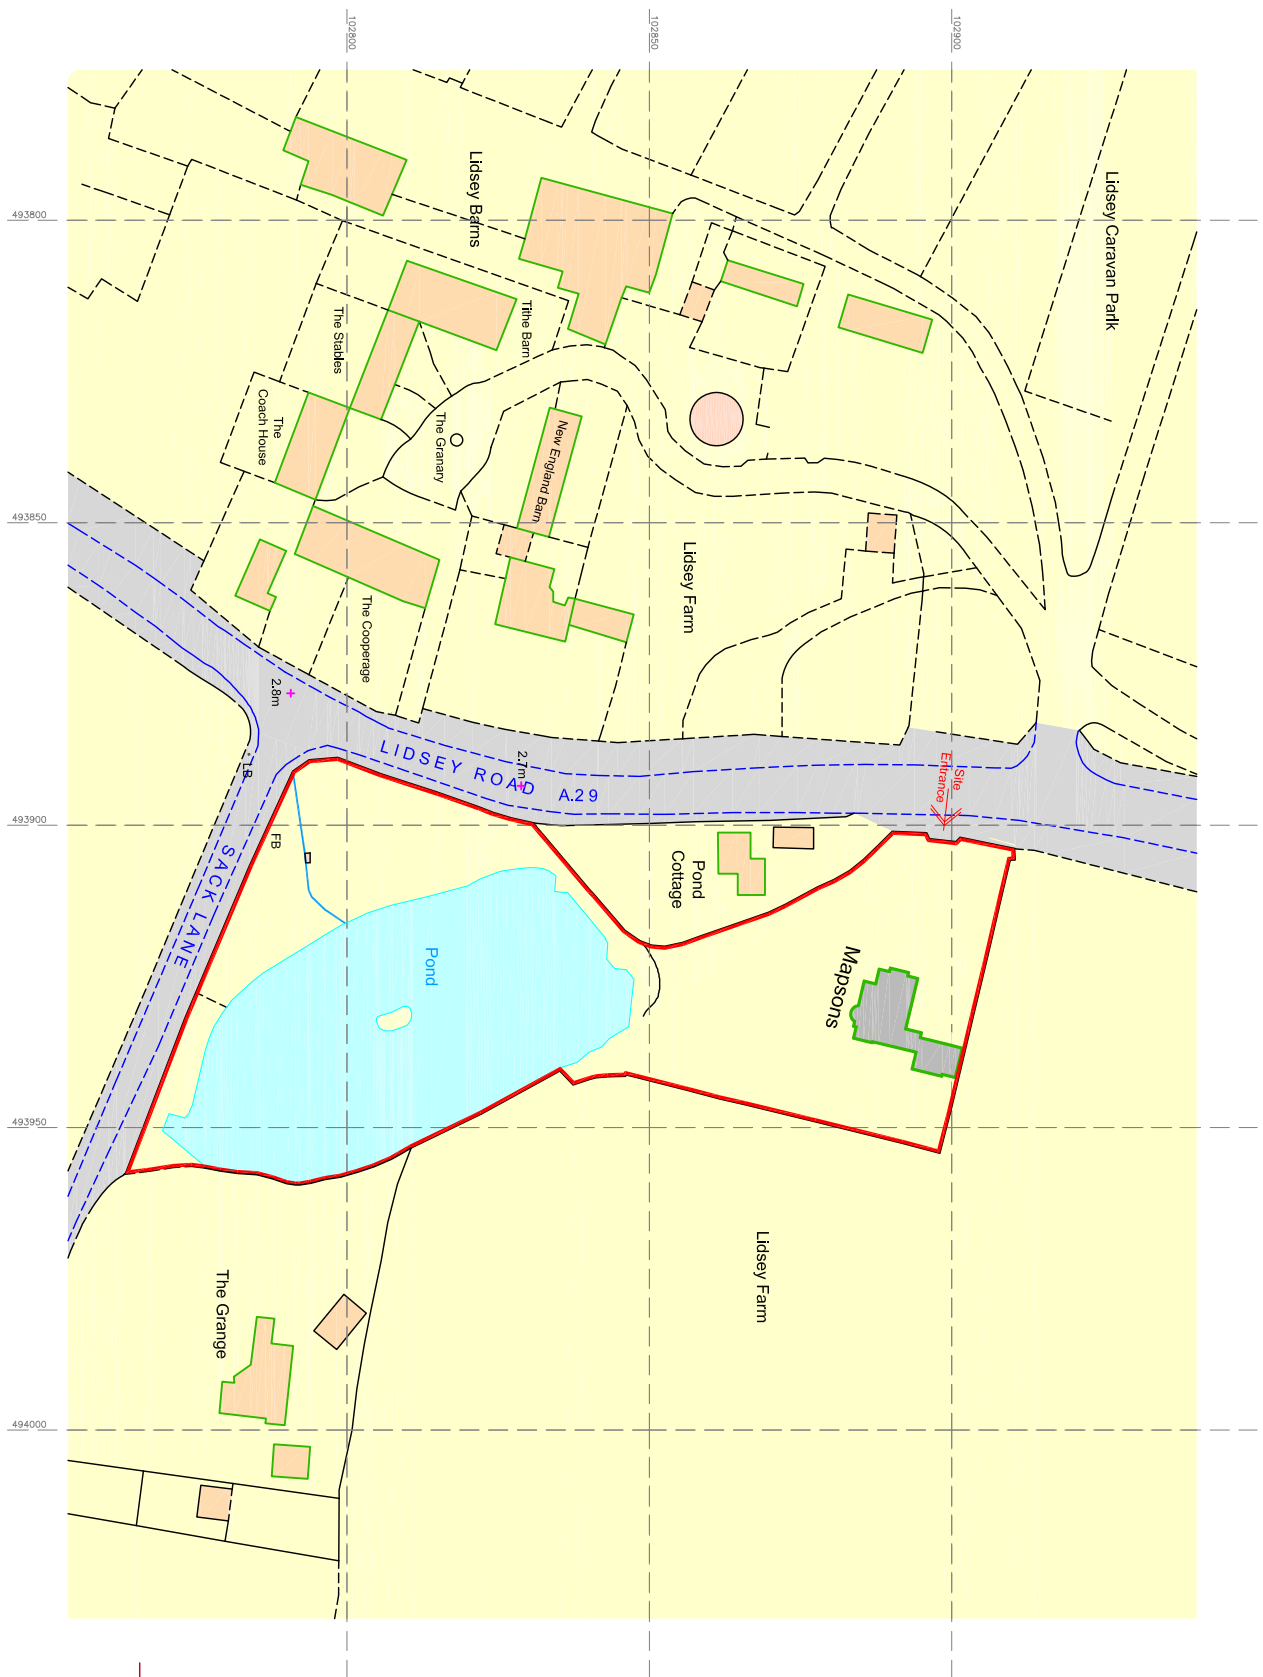

LOCATION MAP 1:1250 @ A4

REVISION/DATE:

Proposed Extension & Alterations
'Mapsons', Lidsey Road,
Lidsey, West Sussex
for
Mr. & Mrs. P. Bailey

JOB TITLE:

a.e. chubb ltd.
architectural services

106 Laverstock Road, Salisbury, Wiltshire. SP1.2SA
tel: 01722 323942
e-mail: tony.chubb@btinternet.com
company no. 4434685