


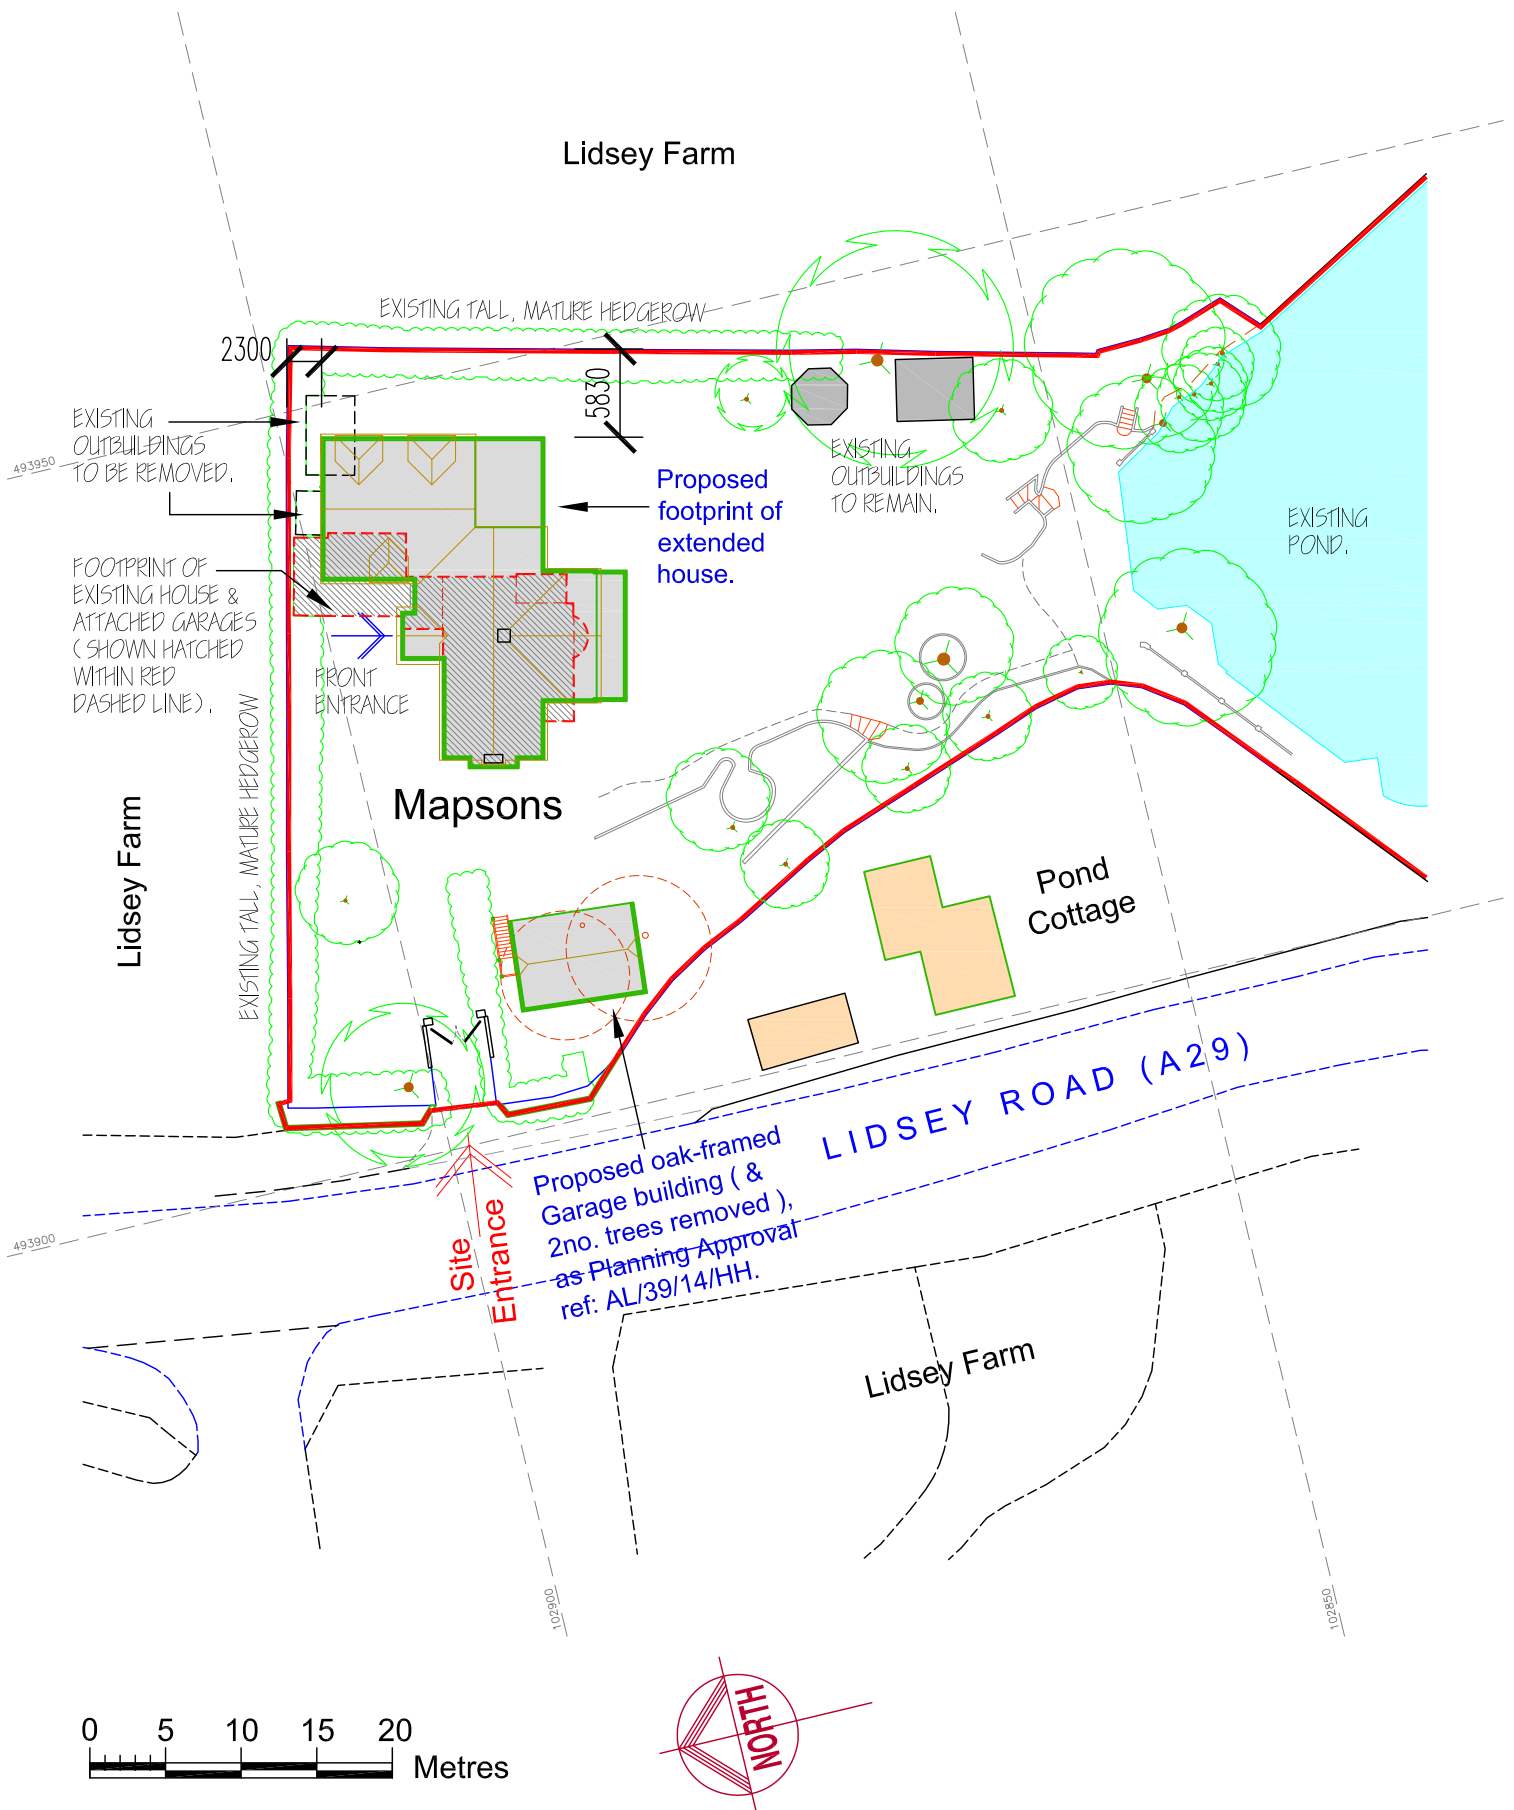

REVISION/DATE:

Proposed Extension & Alterations
'Mapsons', Lidsey Road,
Basingstoke, Hampshire
for
Mr. & Mrs. P. Bailey

JOB TITLE:

a.e. chubb ltd.
 architectural services
 106 Laverstock Road, Salisbury, Wiltshire. SP1.2SA
 tel: 01722 323942
 e-mail: tony.chubb@btinternet.com
 company no. 4434685