
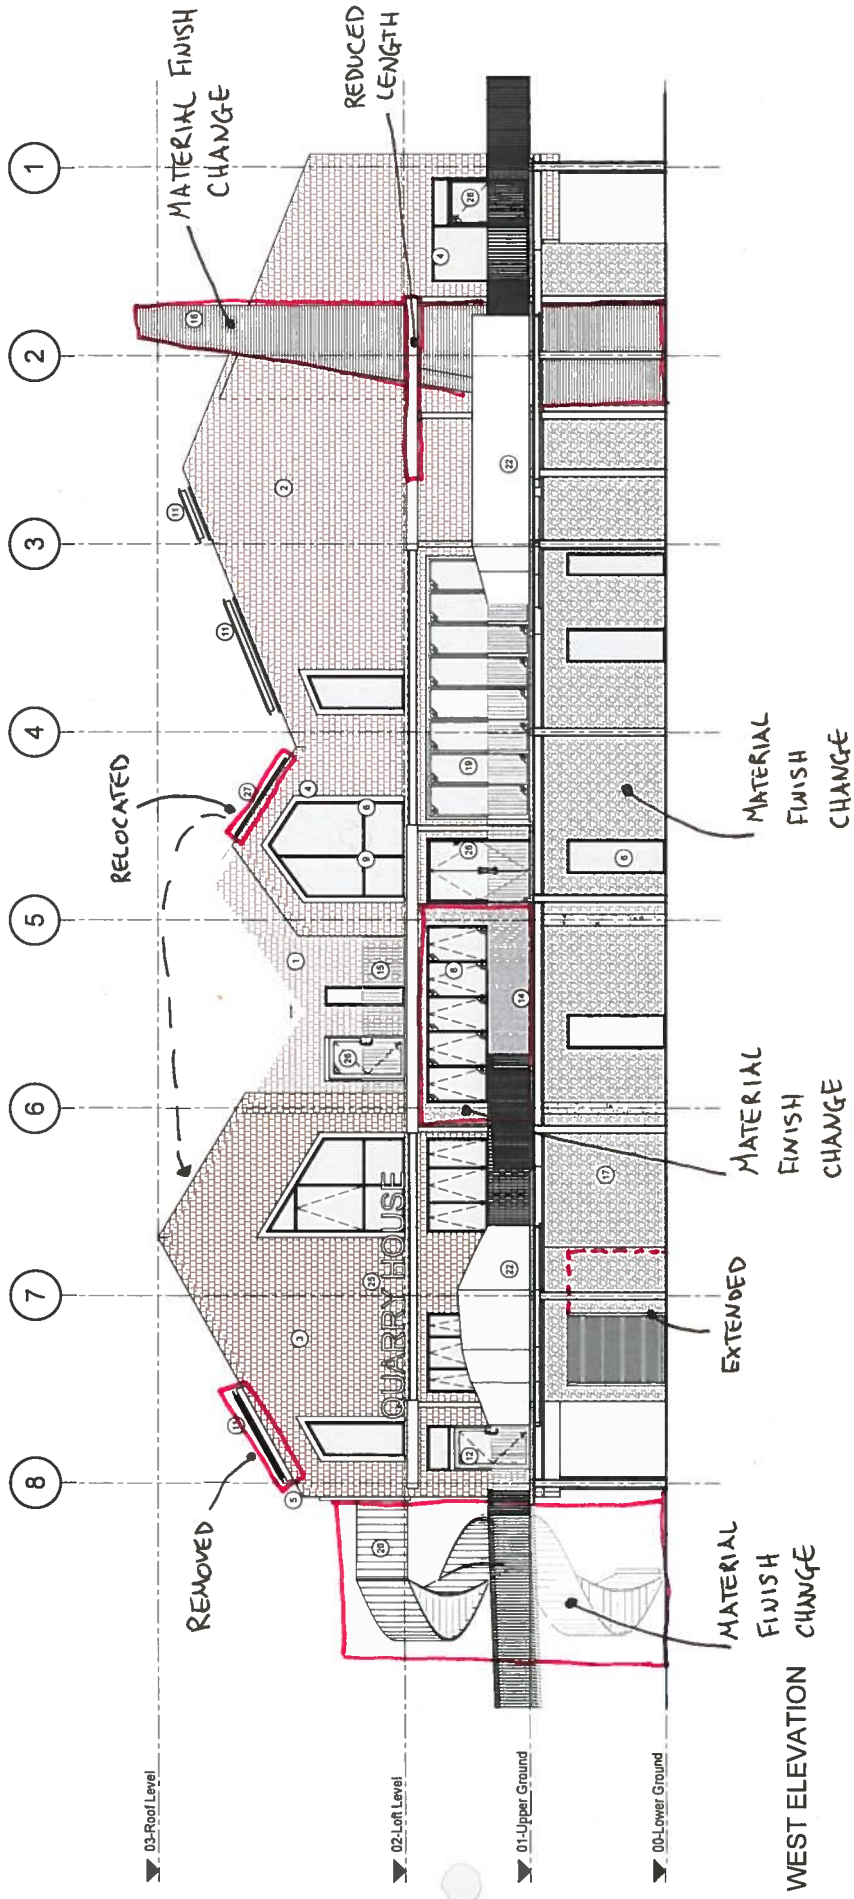


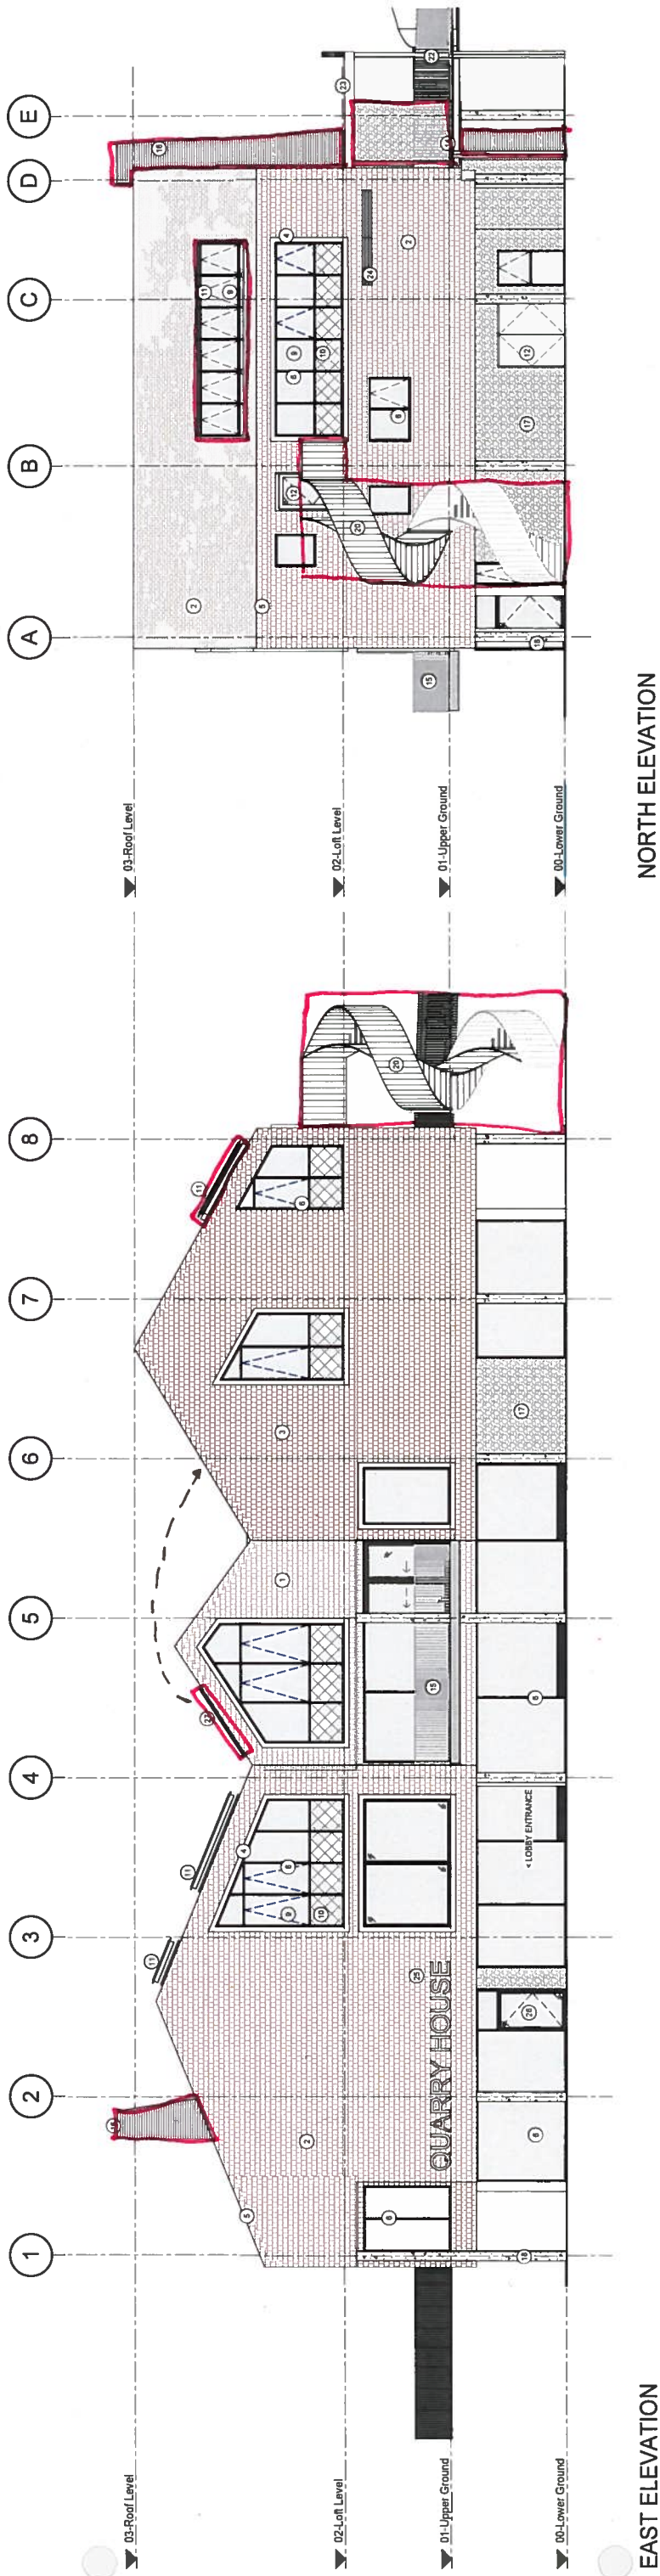

HNW SKETCH ELEVATIONS TO ILLUSTRATE AMENDMENTS FOR BOTH NON-MATERIAL MINOR AMENDMENT AND REDISCHARGE OF CONDITION 3.

hnw architects
HNW Architects, 61 North Street, Chichester, West Sussex, PO19 1NB
Tel: 01243 533300 Fax: 01243 553311 E-mail: hnw@hnw.co.uk www.hnw.co.uk
HNW Architects Ltd - Registration No. 3589504

Project	ALDINGBOURNE COUNTRY CENTRE CONFERENCE CENTRE	Scale	A1- 1 : 100	Rev	A TENDER B TENDER	Amendments	DATE	03/11/18 16/02/17
Drawing Title	GENERAL ARRANGEMENT ELEVATIONS	Drawn by	SK	Checked by	US	US	Revision	OCT 16
Drawing status	TENDER	Project No.	15047	Drawing No.	W240	Revision	B	

- 1 Treated cedar cladding with light brown stain.
2 Treated cedar cladding with medium brown stain.
3 Treated cedar cladding with dark brown stain.
4 Dark stained timber surround to window bays.
5 Cladding stands to form concealed entrance/exit detail.
6 Aluminium or composite window with dark coloured polyester powder coated (PPC) exterior finish.
7 Aluminium or composite door assembly with dark coloured PPC exterior finish.
8 Aluminium or composite curtain walling assembly with dark coloured PPC to limit internal heat gains.
9 Clear glazing with 'treated grey' reflective solar control coating where required to limit internal heat gains.
10 Glazing with dark side screen post backing for privacy.
11 Aluminium rooflights with dark coloured PPC exterior skin.
- 12 Solid door with dark coloured exterior facing to complement surrounding cladding with batten above.
13 Treated timber walling and balustrade with brown stain to complement main building cladding.
14 Galvanneal steel balustrade with dark grey PPC finish.
15 Black like chimney cladding (concealing boiler flues).
16 Dark grey 'garden' exterior cladding with exposed galvanneal steel batten.
17 Smooth finished exposed concrete columns.
18 Galvanneal steel escape stair assembly and treated timber cladding with medium brown stain.
19 Galvanneal steel escape stair assembly and treated timber cladding with medium brown stain.
20 Cycle stands incorporating pillars.
21 Solid timber balustrade to deck with light brown stain batten cladding. Stair to completed main building cladding below.
- 22 Timber & glass canopy with dark brown stain.
23 Ventilation louvers with dark grey PPC exterior finish.
24 Signage with treated main lighting. Message TBC.
25 Glazed panel door with dark coloured exterior facing to complement surrounding glass.
26 Solar Photovoltaic Panel Array.

