Ordnance Survey
Licensed Partner

getmapping.com

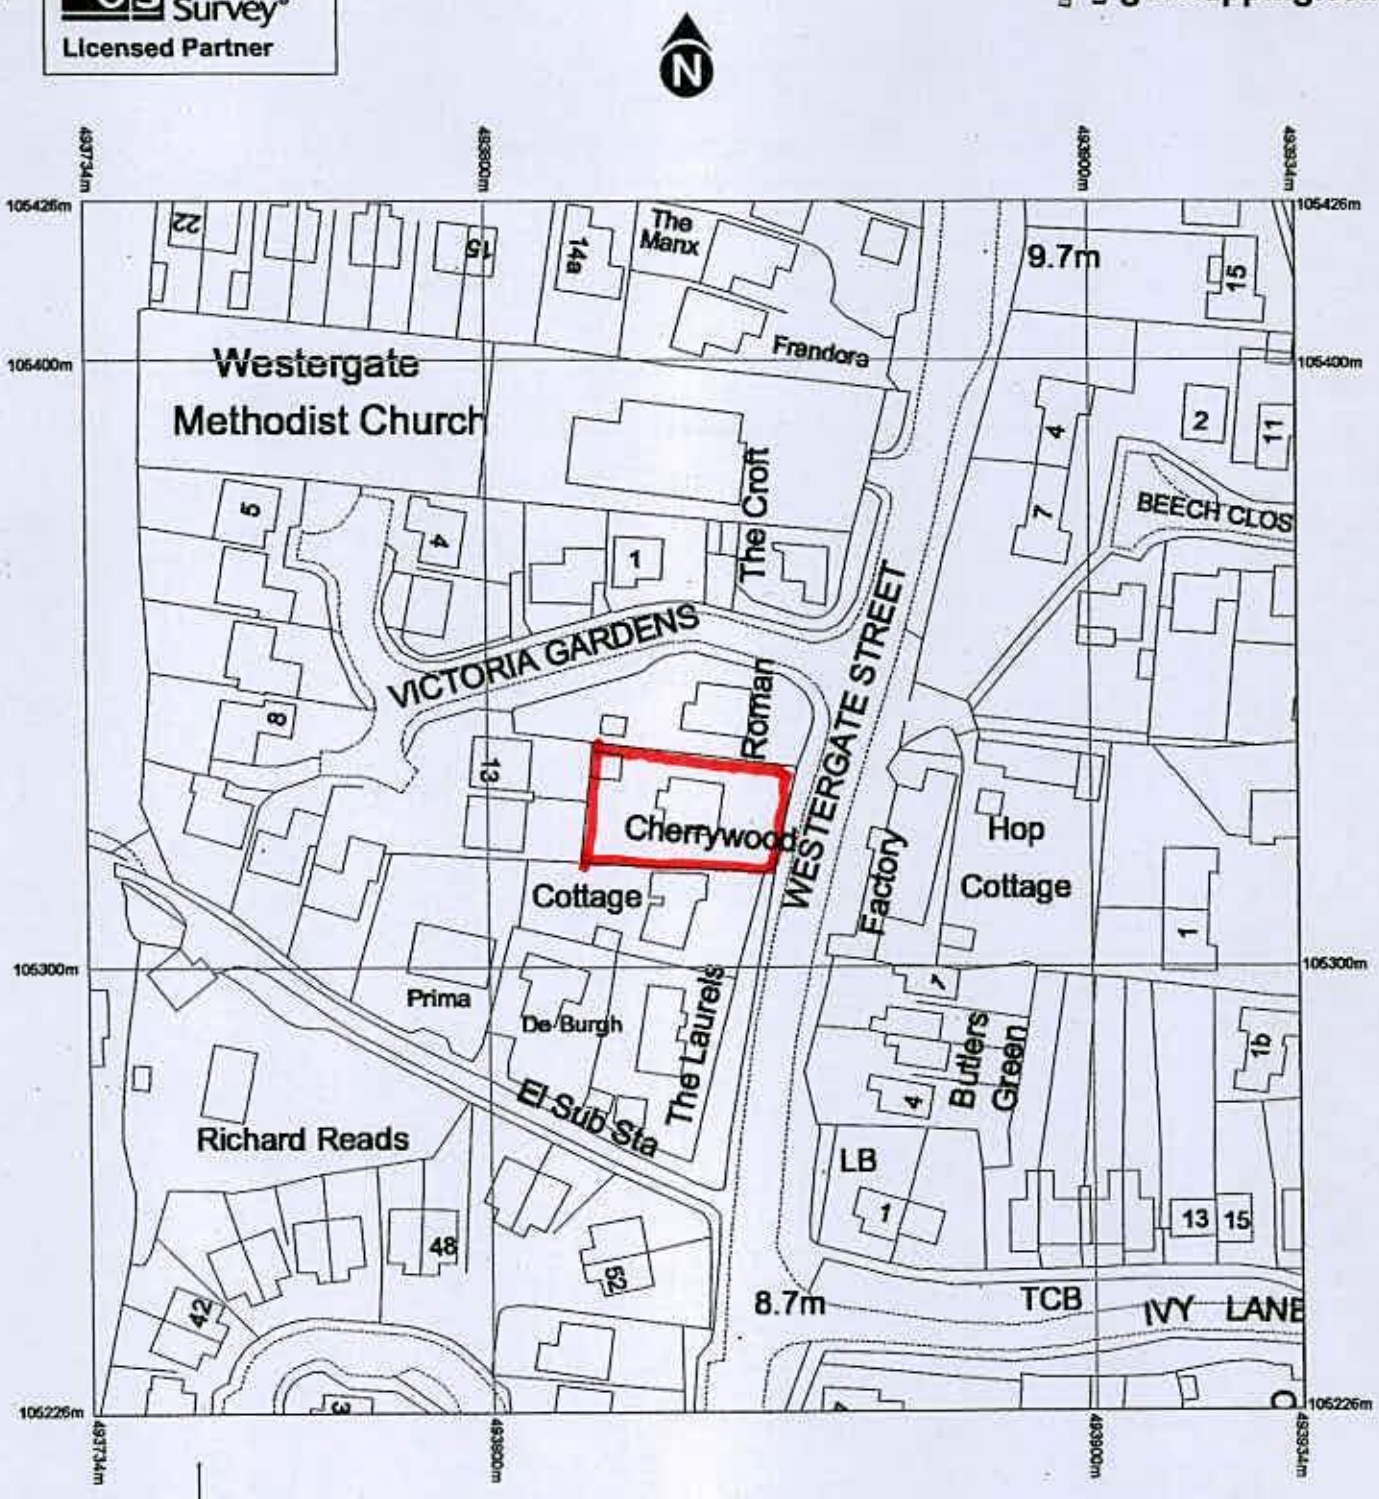

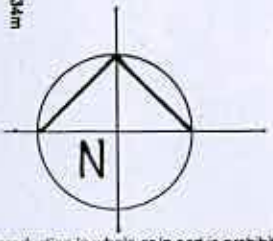

Reproduction in whole or in part is prohibited without the prior permission of Ordnance Survey.

Ordnance Survey and the OS Symbol are registered trade-marks and OS MasterMap® is a trademark of Ordnance Survey, the national mapping agency of Great Britain.

The representation of a road, track or path is no evidence of a right of way.

The representation of features as lines is no evidence of a property boundary.

Scale 1:1250

0 25 50

Metres

Supplied by: Getmapping
Centre coordinates: 493834 , 105326
OS License Number: 100030848

PROPOSED FRONT ENTRANCE GATES

CHERRYWOOD WESTERGATE ST. WESTERGATE. W.SUSSEX.

PO20 3RH LOCATION PLAN 1:1250 DRG. 01.

ARUN DISTRICT COUNCIL AL/72/13/