Ordnance Survey
Licensed Partner

getmapping.com

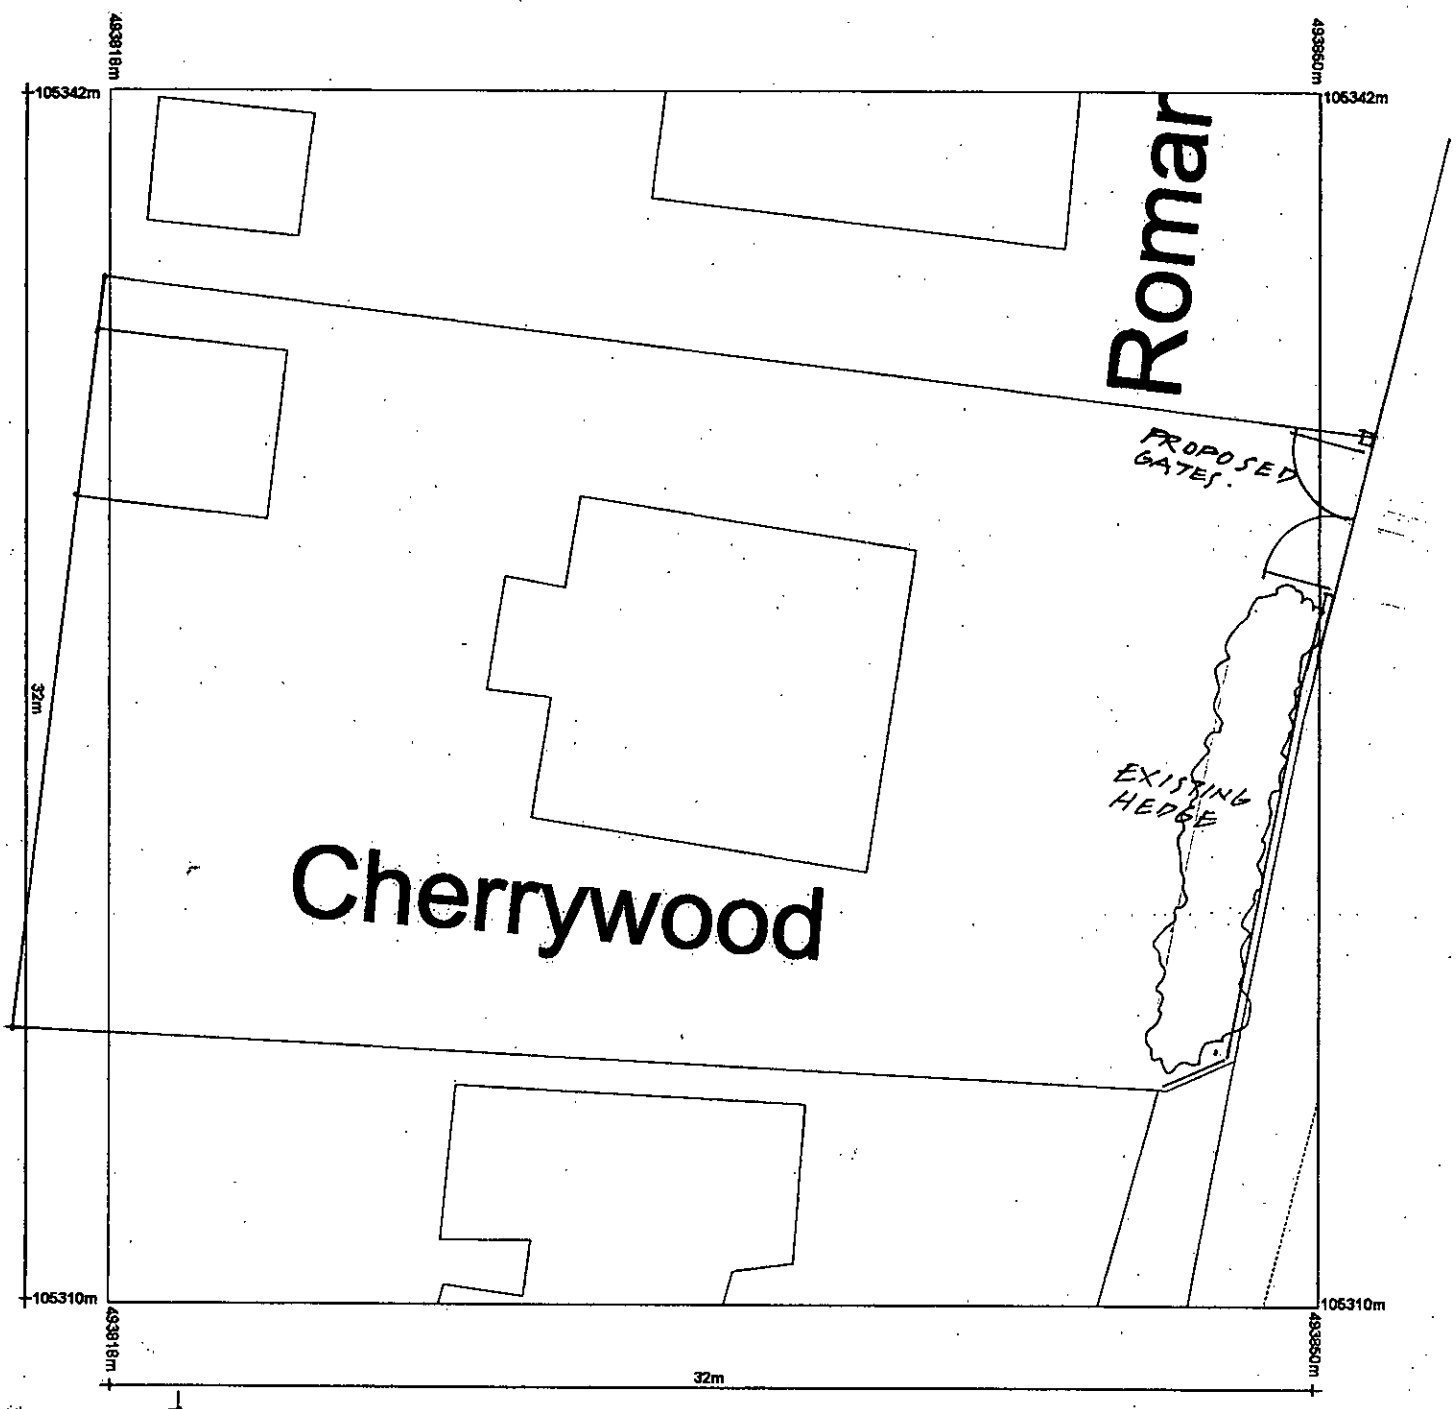

Reproduction in whole or in part is prohibited without the prior permission of Ordnance Survey.

Ordnance Survey and the OS Symbol are registered trademarks and OS MasterMap® is a trademark of Ordnance Survey, the national mapping agency of Great Britain.

The representation of a road, track or path is no evidence of a right of way.

The representation of features as lines is no evidence of a property boundary.

Scale 1:200

0 2 4 6 8

Metres

Supplied by: Getmapping
Centre Coordinates: 493834 , 105326
OS Licence Number: 1000030848

PROPOSED FRONT ENTRANCE GATES

CHERRYWOOD WESTERGATE ST. WESTERGATE W.SUSSEX

PO20 3RH SITE PLAN 1:200 DRG. 02.

ARUN DISTRICT COUNCIL AL/72/13/