

ELEVATION ON FRONT BOUNDARY 1:50

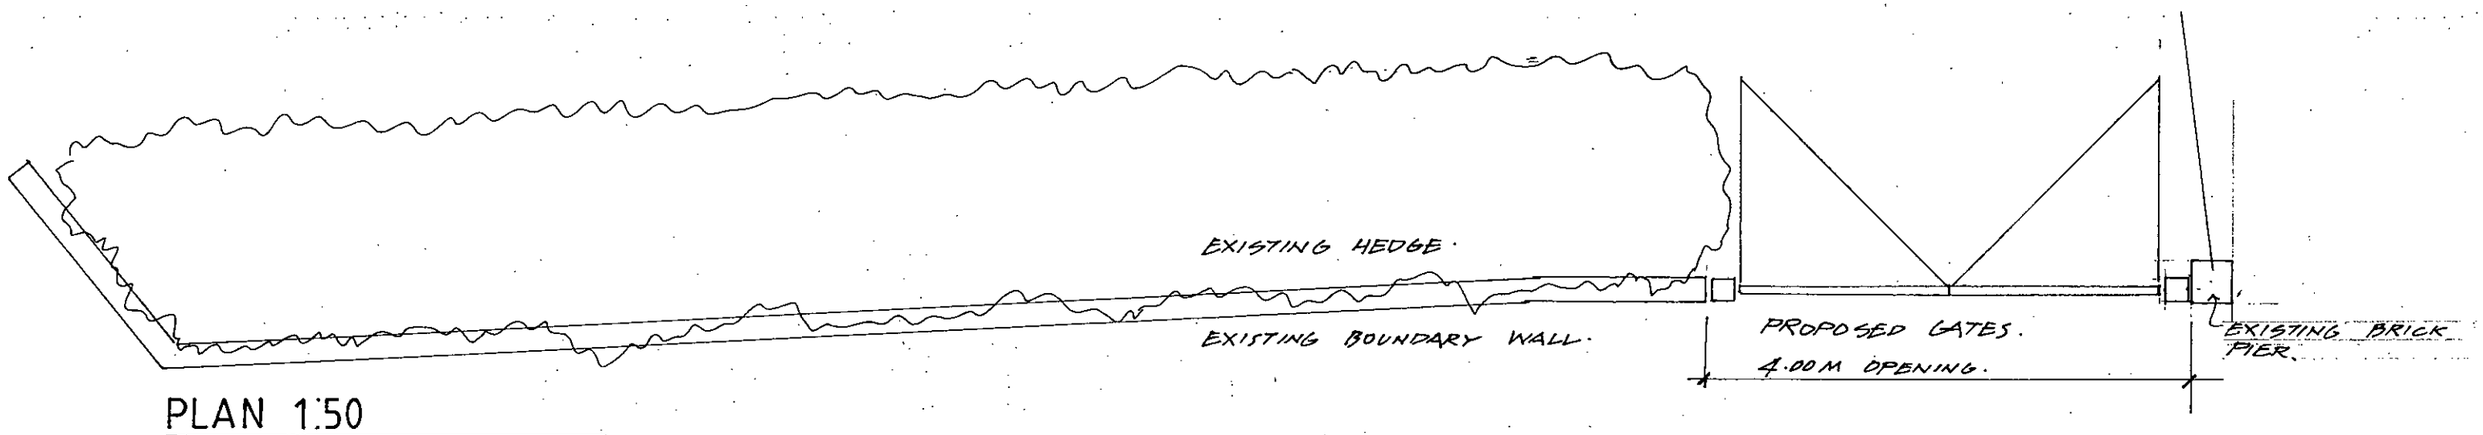

PLAN 1:50

PROPOSED FRONT ENTRANCE GATES
CHERRYWOOD WESTERGATE ST. WESTERGATE. W.SUSSEX. PO20 3RH
FRONT BOUNDARY: PLAN AND ELEVATION
SCALE 1:50

DRG. 03.

ARUN DISTRICT COUNCIL AL/72/13/