
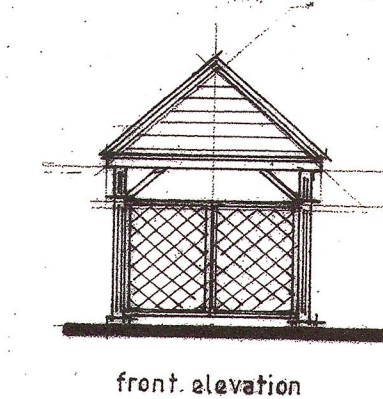
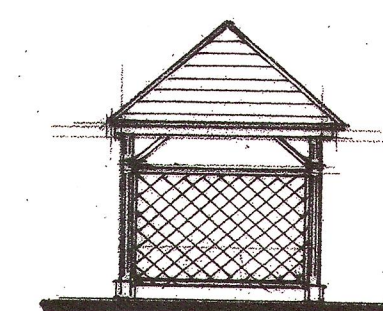
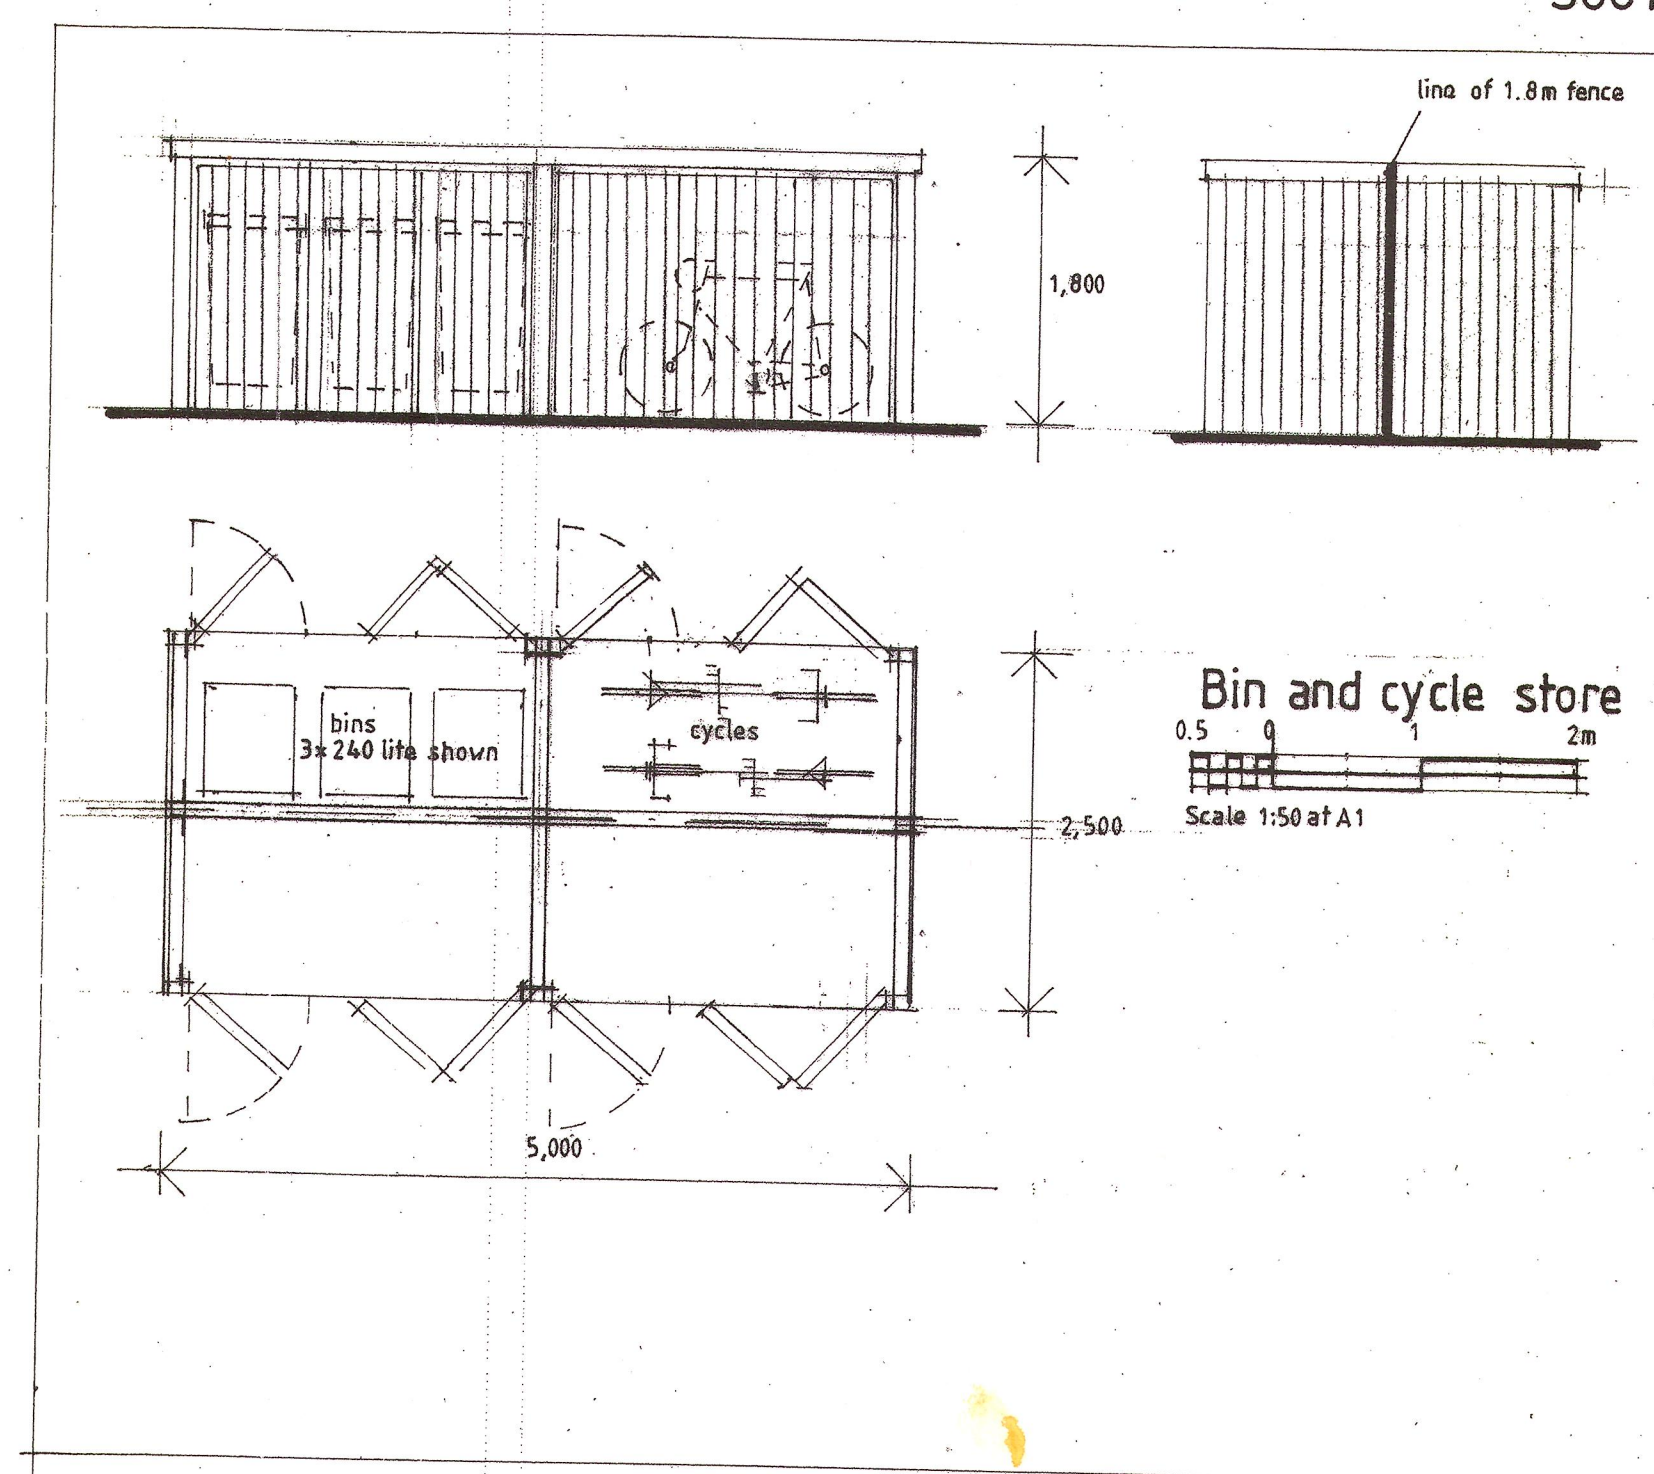
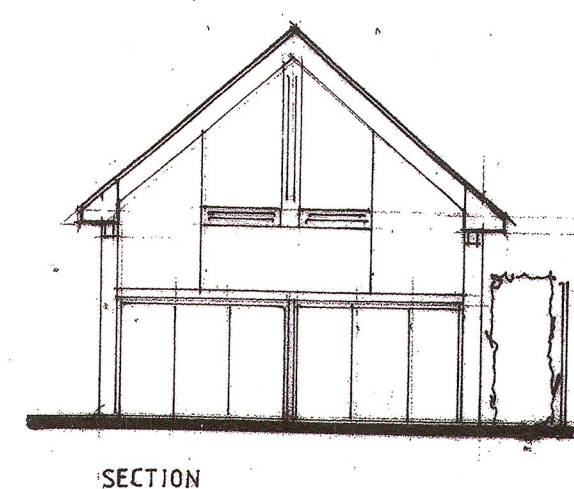
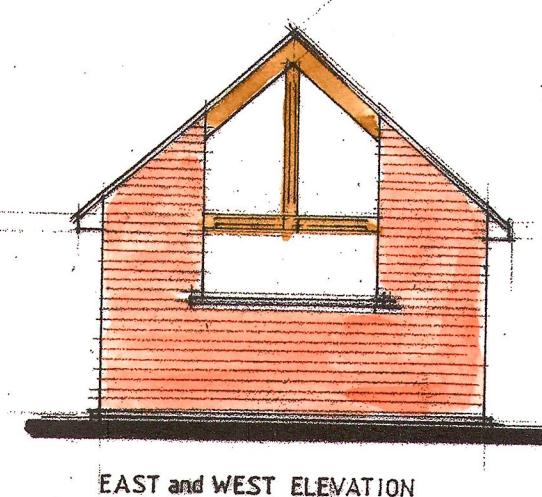
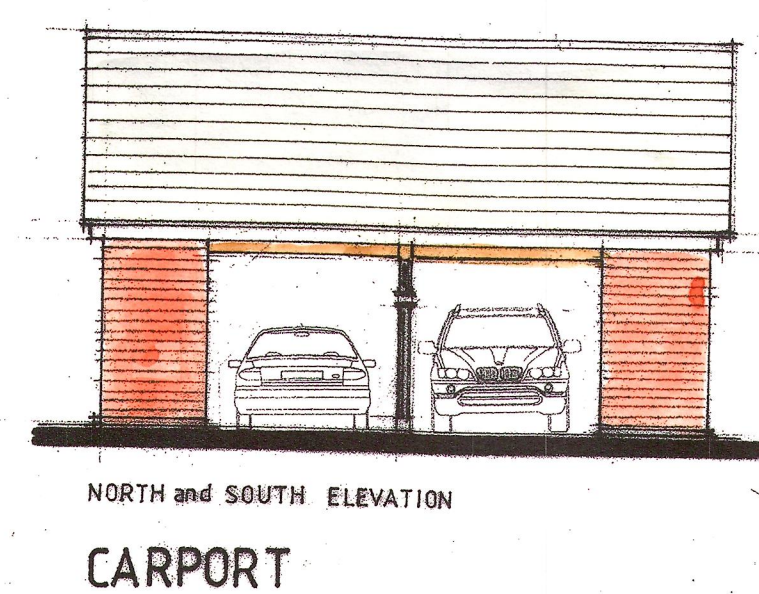
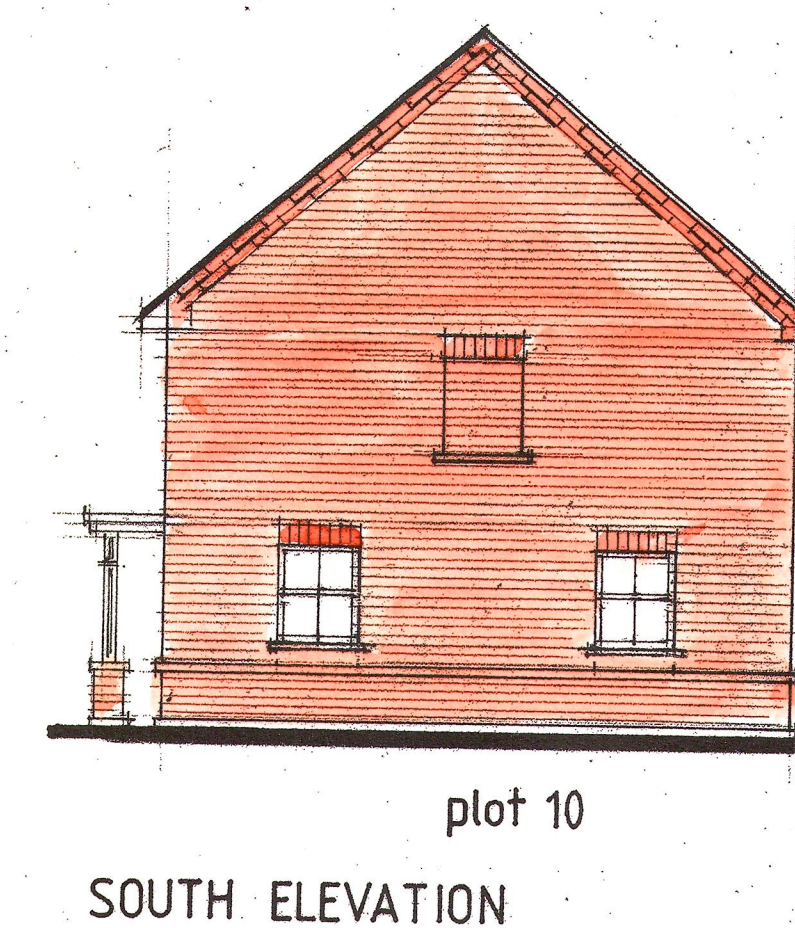


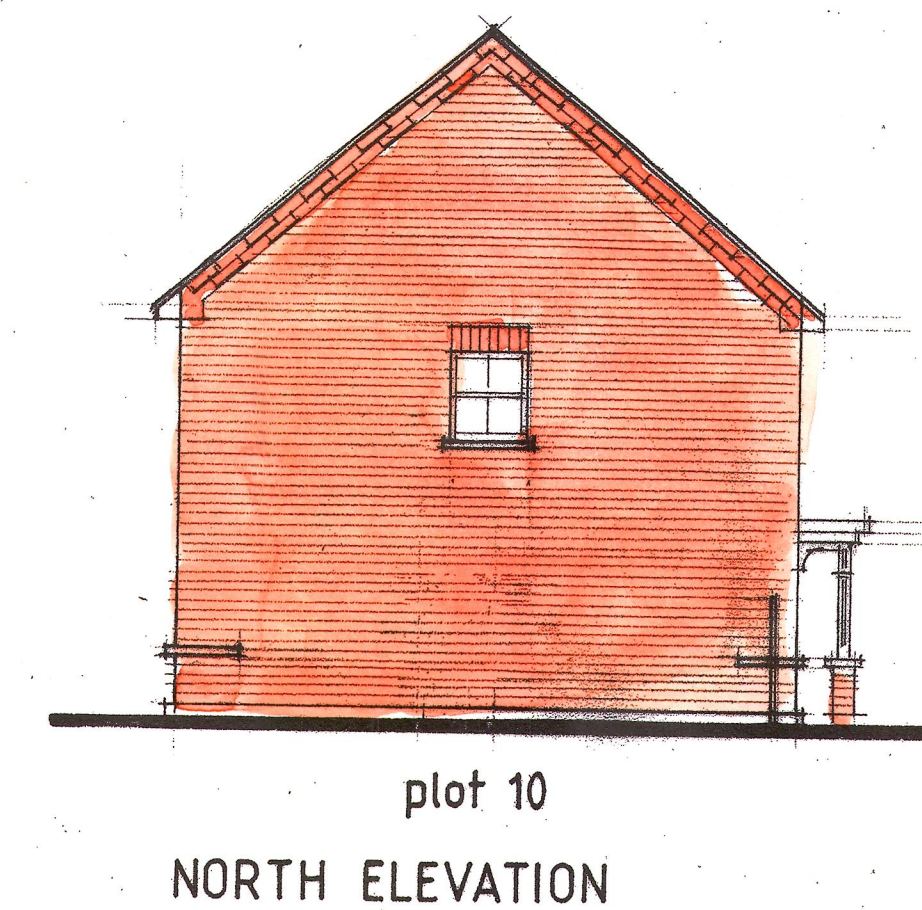

Rev A
Plots 8 to 10 re-drawn 12.0819

Note: Levels are indicative and approximate. Final levels may vary according to construction and local conditions.

**MEASURES
SCARFE**
ARCHITECTS

Project
Ryefields, Oak Tree Lane
Westgate PO20 3GU

Client
Turnbull Land Ltd
and Mr J.C.Cox

Title
Elevations 2
Plots 8 to 10 elevations
Carport
Bin & cycle stores & bin collection

Scale
1:100 & 1:50@A1

Date
July 2019

Drawing Number
918:1133/PL105

68 Kings Road
Teddington
Middlesex TW11 0QE
Tel 020 8943 4767
Email: richard@measuresscarfe.co.uk
Mobile 07989 485 105