


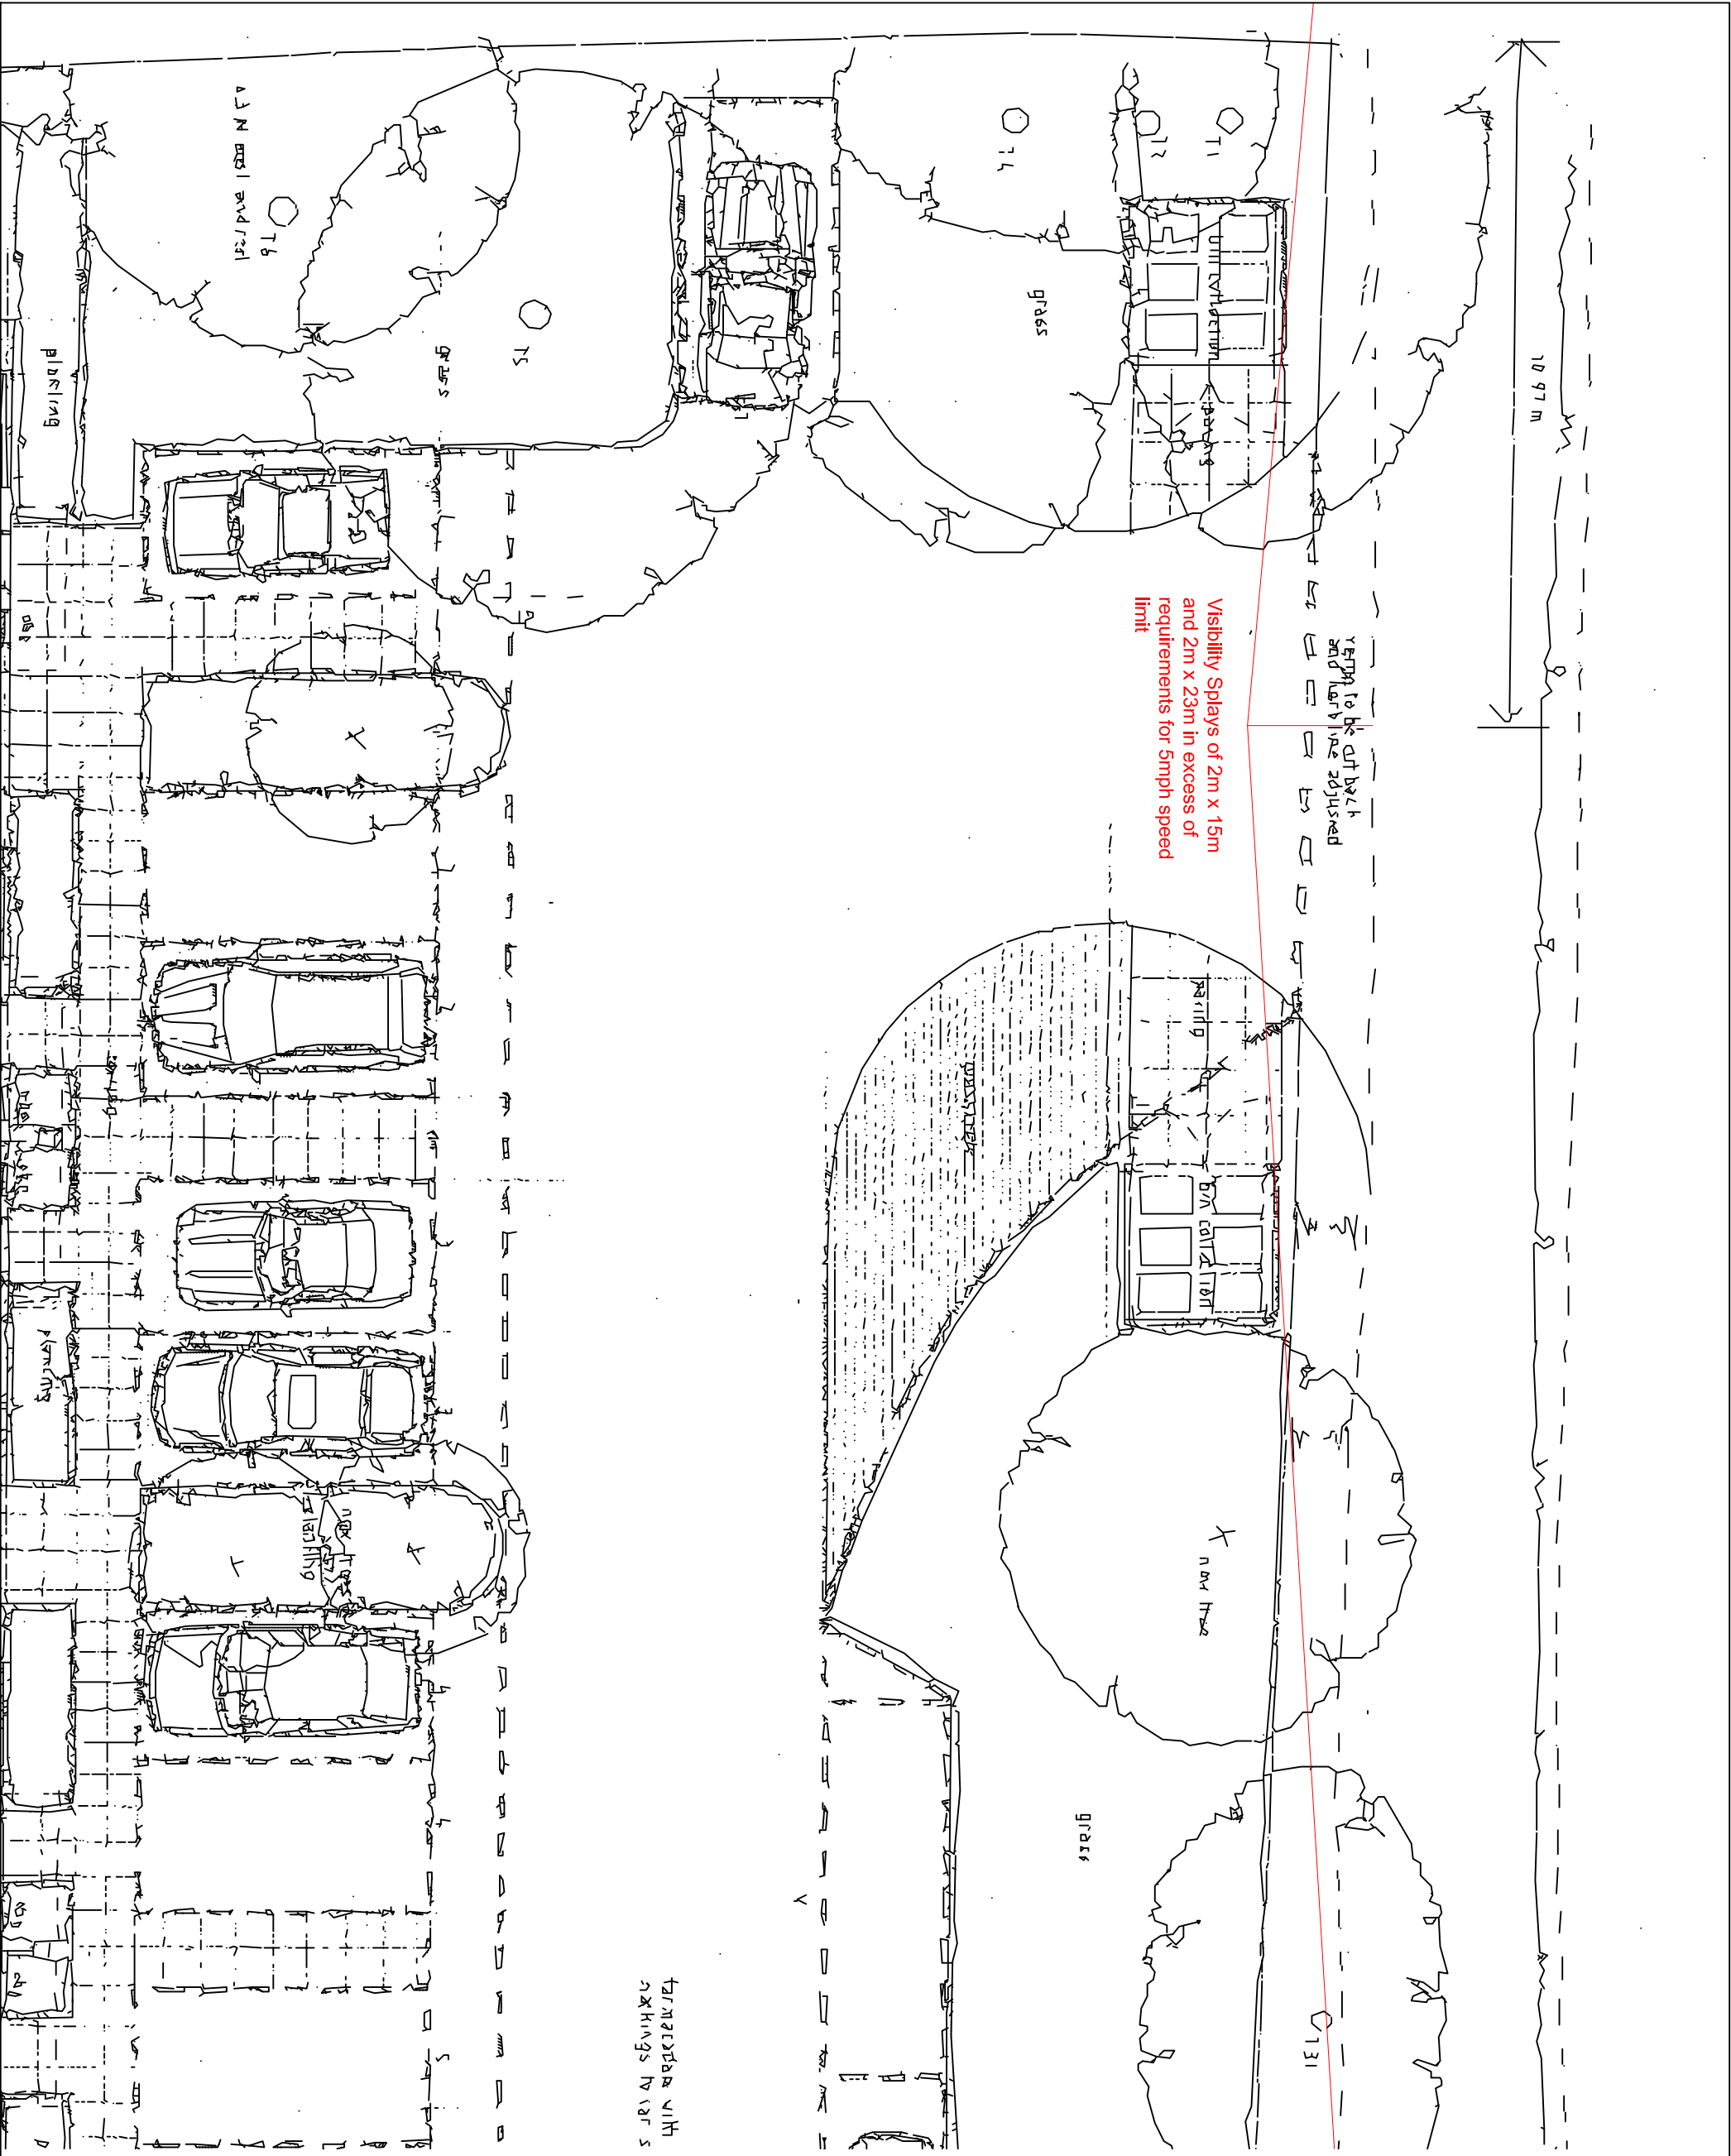

- NOTES
1. All contractors and sub-contractors must verify sizes and conditions on site before work commences.
 2. Copyright- This drawing is copyright to Sarnlea and may not be reproduced in any form whatsoever without prior express written consent.
 3. References to left or right when identifying elements are made assuming facing the front elevation

 Sarnlea Consulting Engineers	
Rev.	Description
Date	CHK'd
c/o 20 Timber Street South Wigston Leicester LE18 4QF	
Job	
Oak Tree Lane Woodgate	
Drawing	
Visibility Splays	
Scale	Date
1:100 @ A3	Aug 2019
Number	Revision