

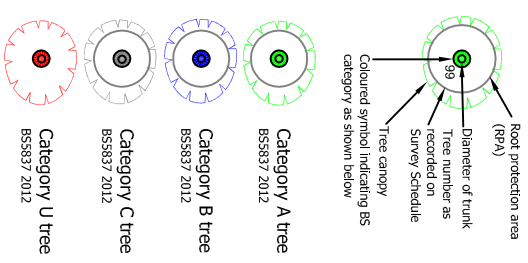


Tree Categories

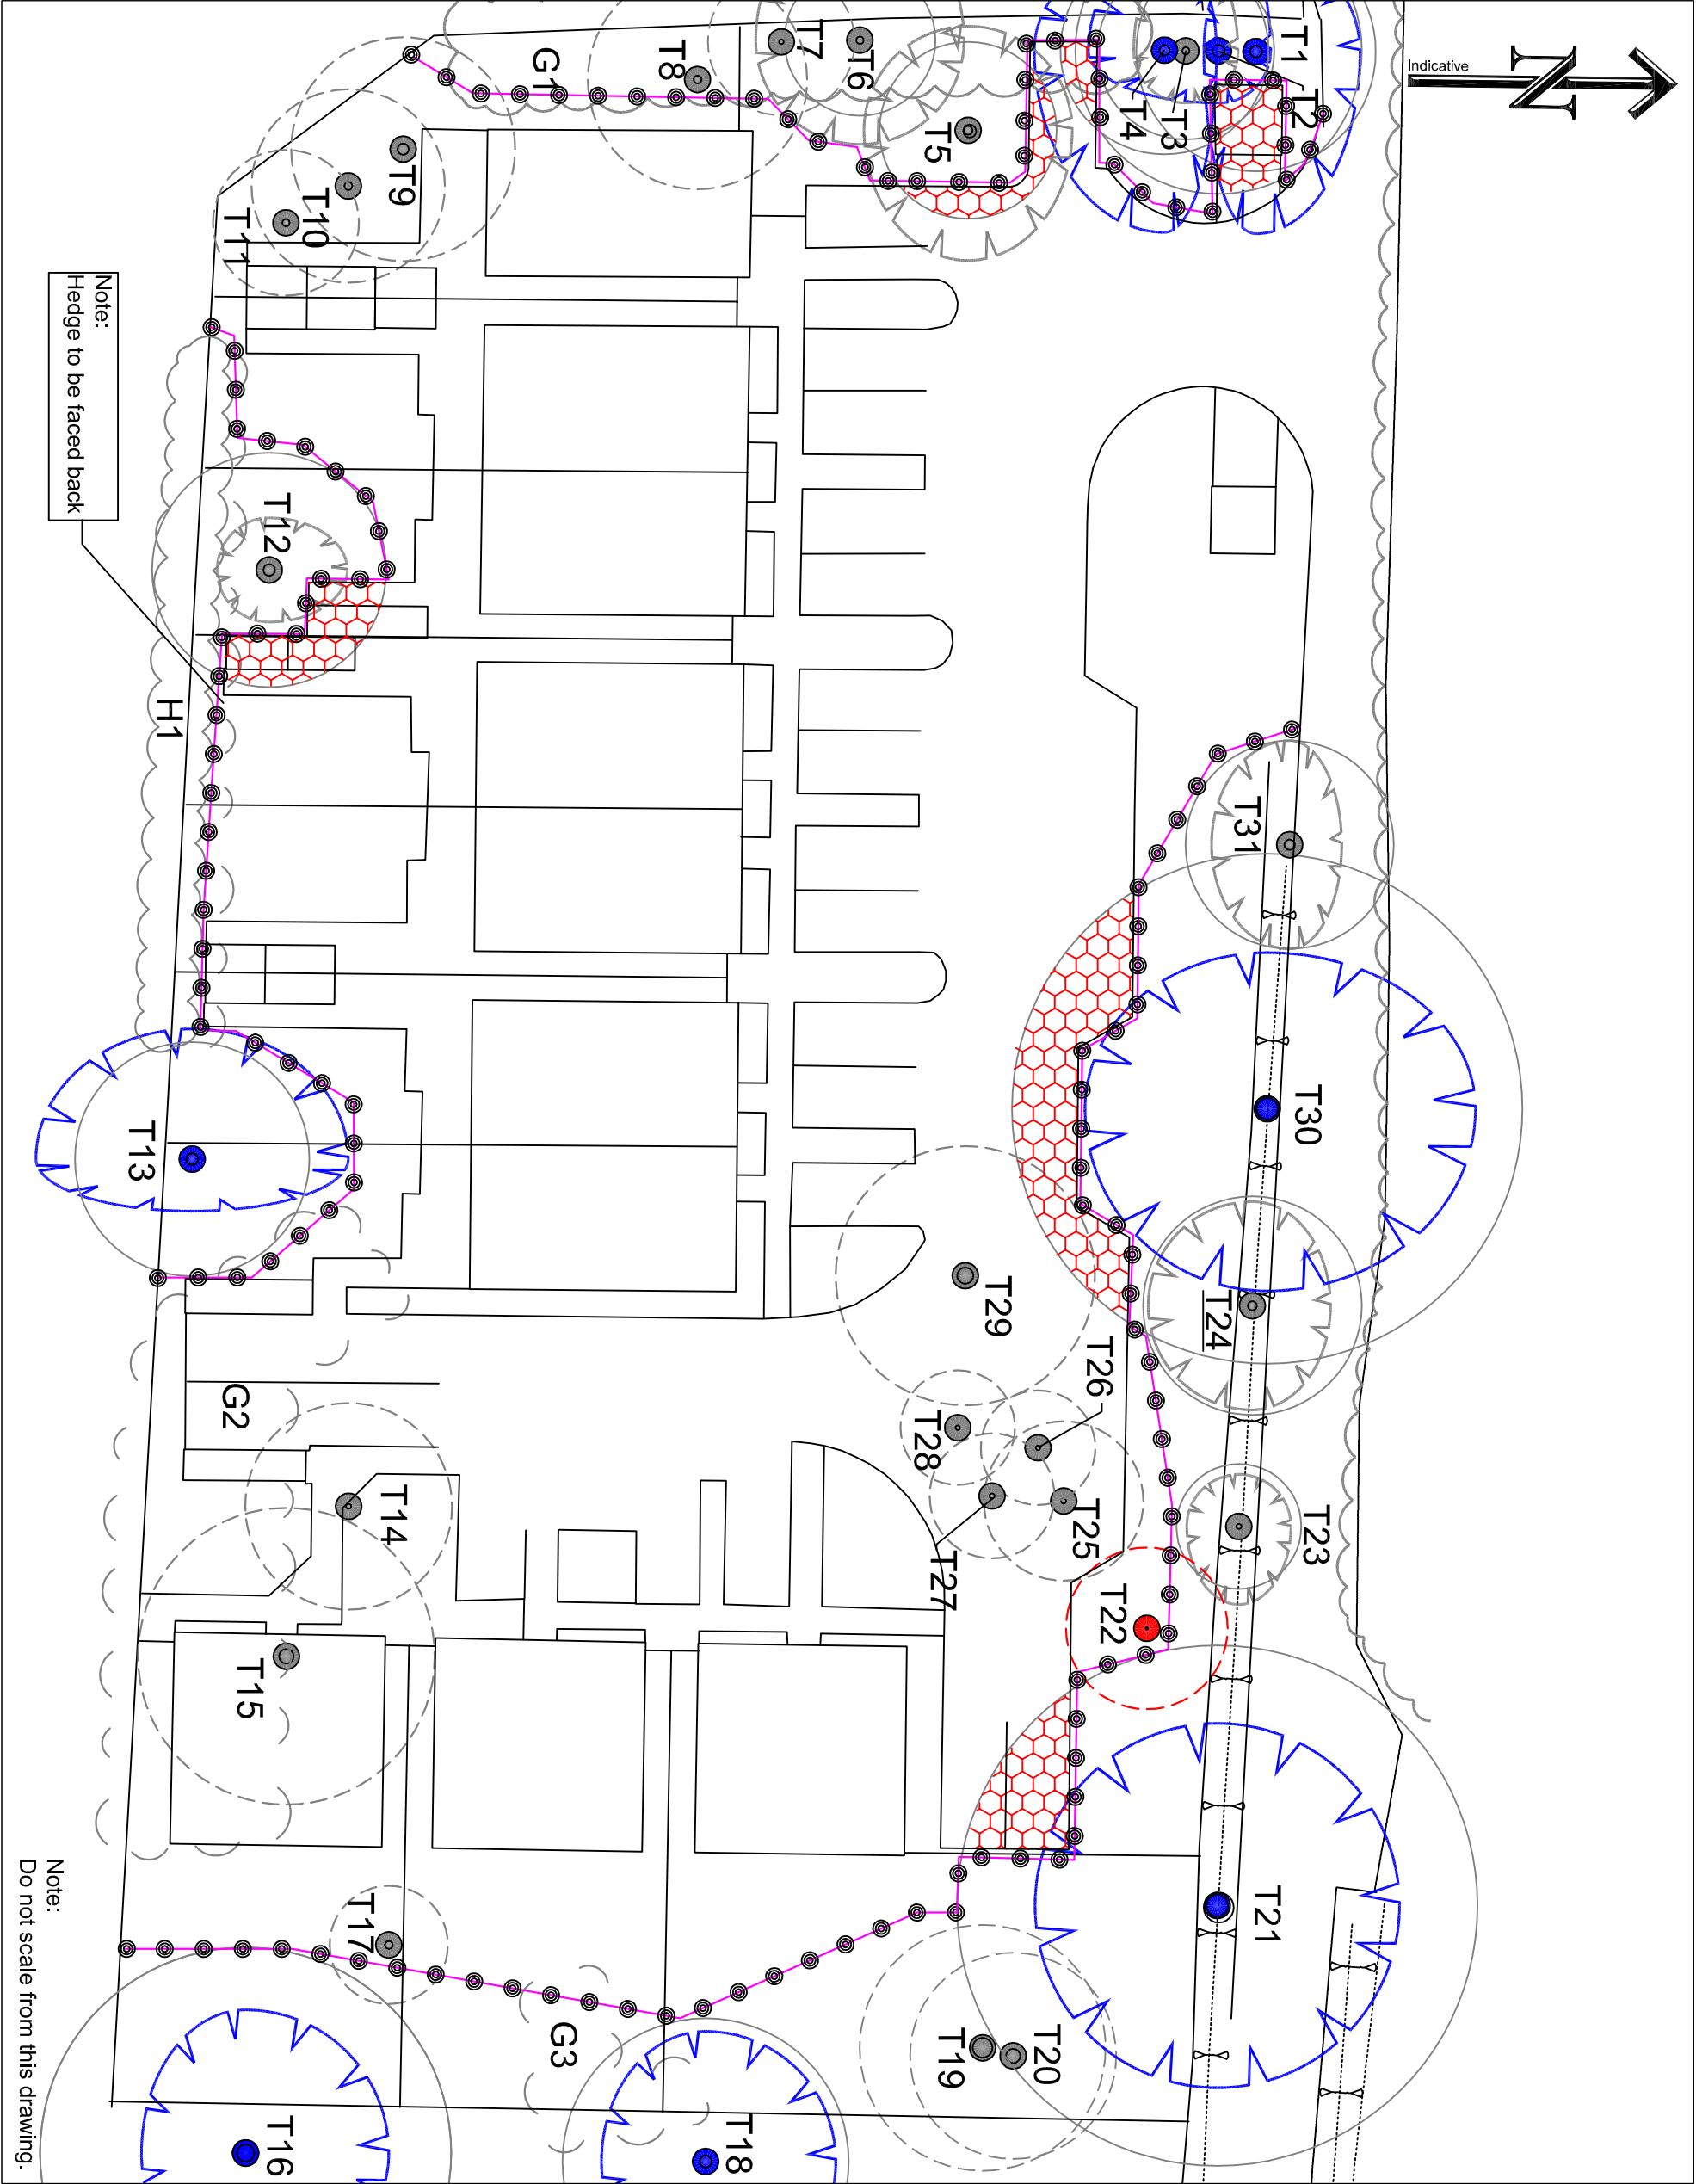

Underlined tree tags denote tree located by eye

Arboricultural Strategy

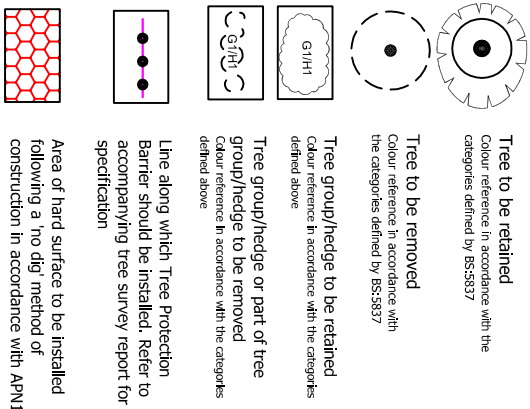

Project	Land at Oak Tree Lane, Woodgate
Drawing	Tree Protection Plan
Date	14.08.19
Ref	18-668-TPP-B
Drawn	NT
Checked	DR
Client	Turnbull Land Ltd & Mr. J.C. Co
Scale	1:250@A3