




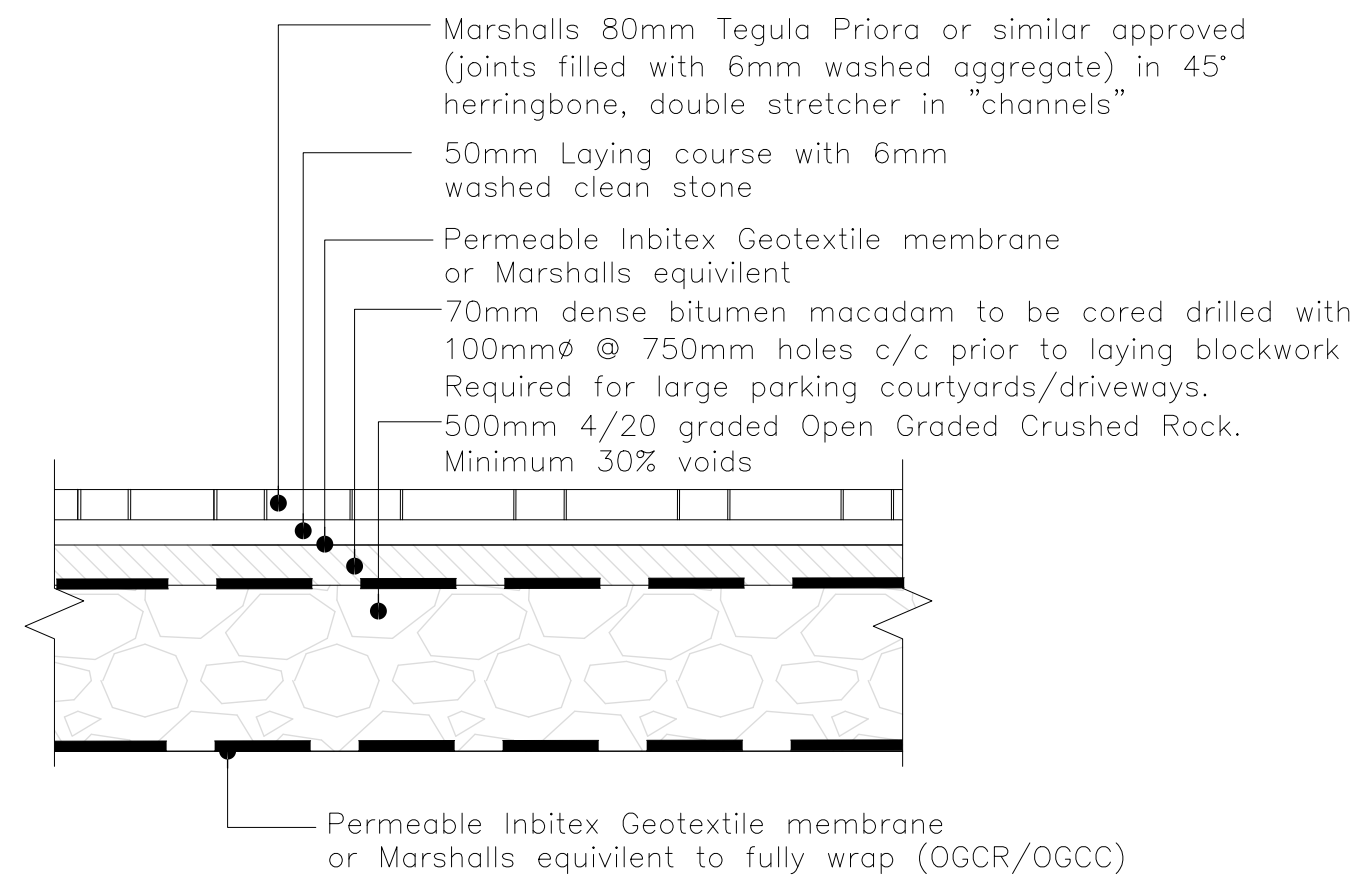


SHARED PRIVATE DRIVE – PERMEABLE BLOCK PAVED CONSTRUCTION
Scale 1:15

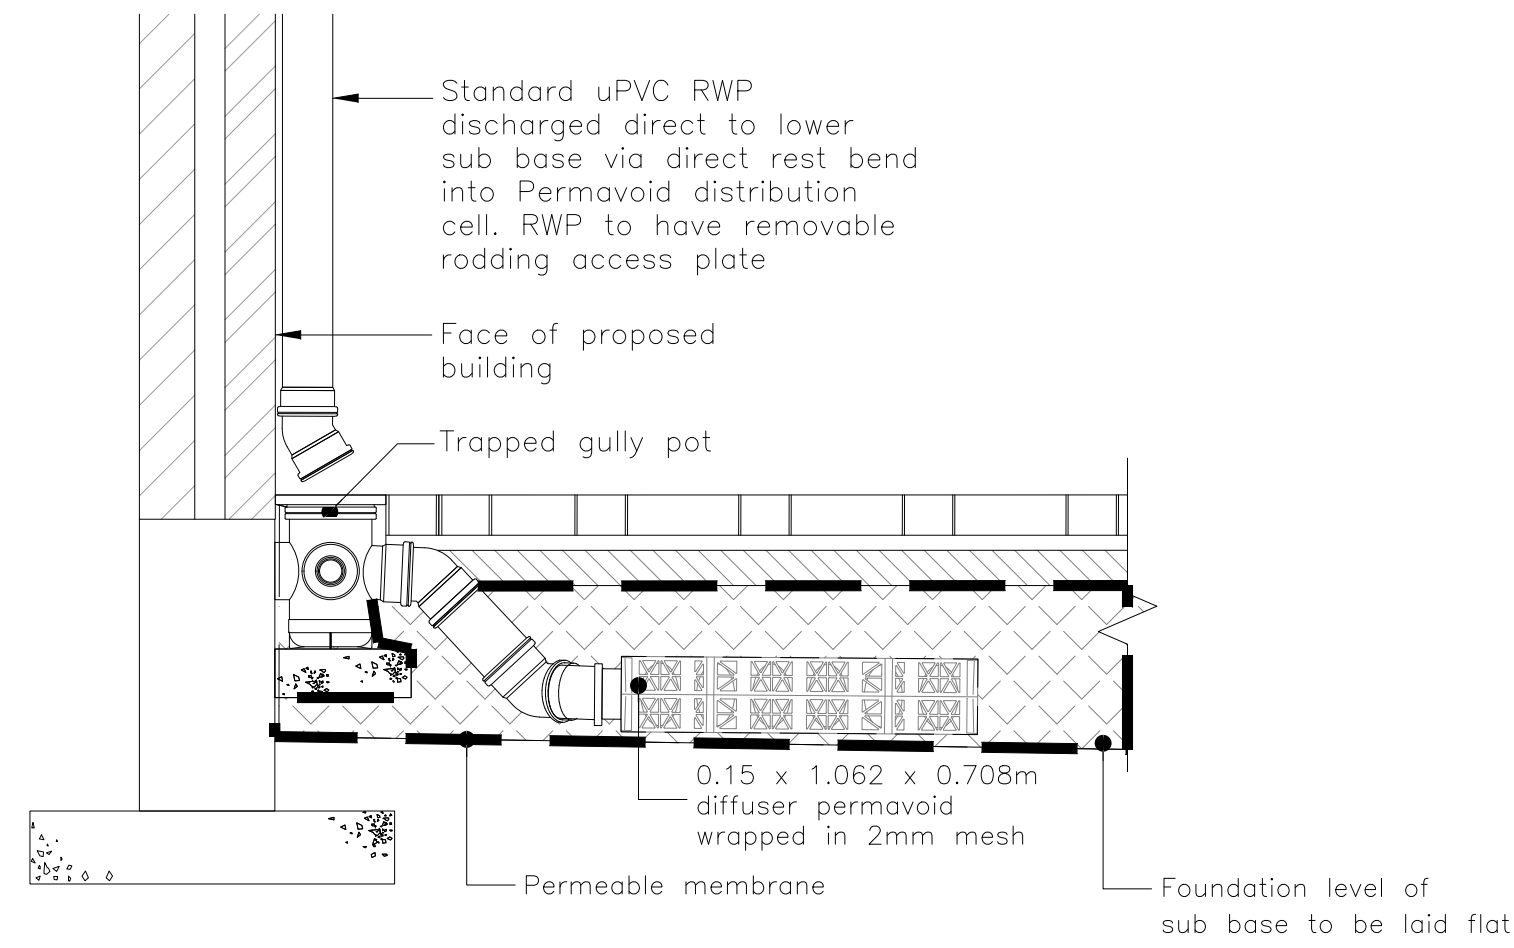




PRIVATE DRIVE – PERMEABLE BLOCK PAVED CONSTRUCTION WITH PERMEABLE SUB-BASE & PERMAVOID DIFFUSER
Scale 1:15

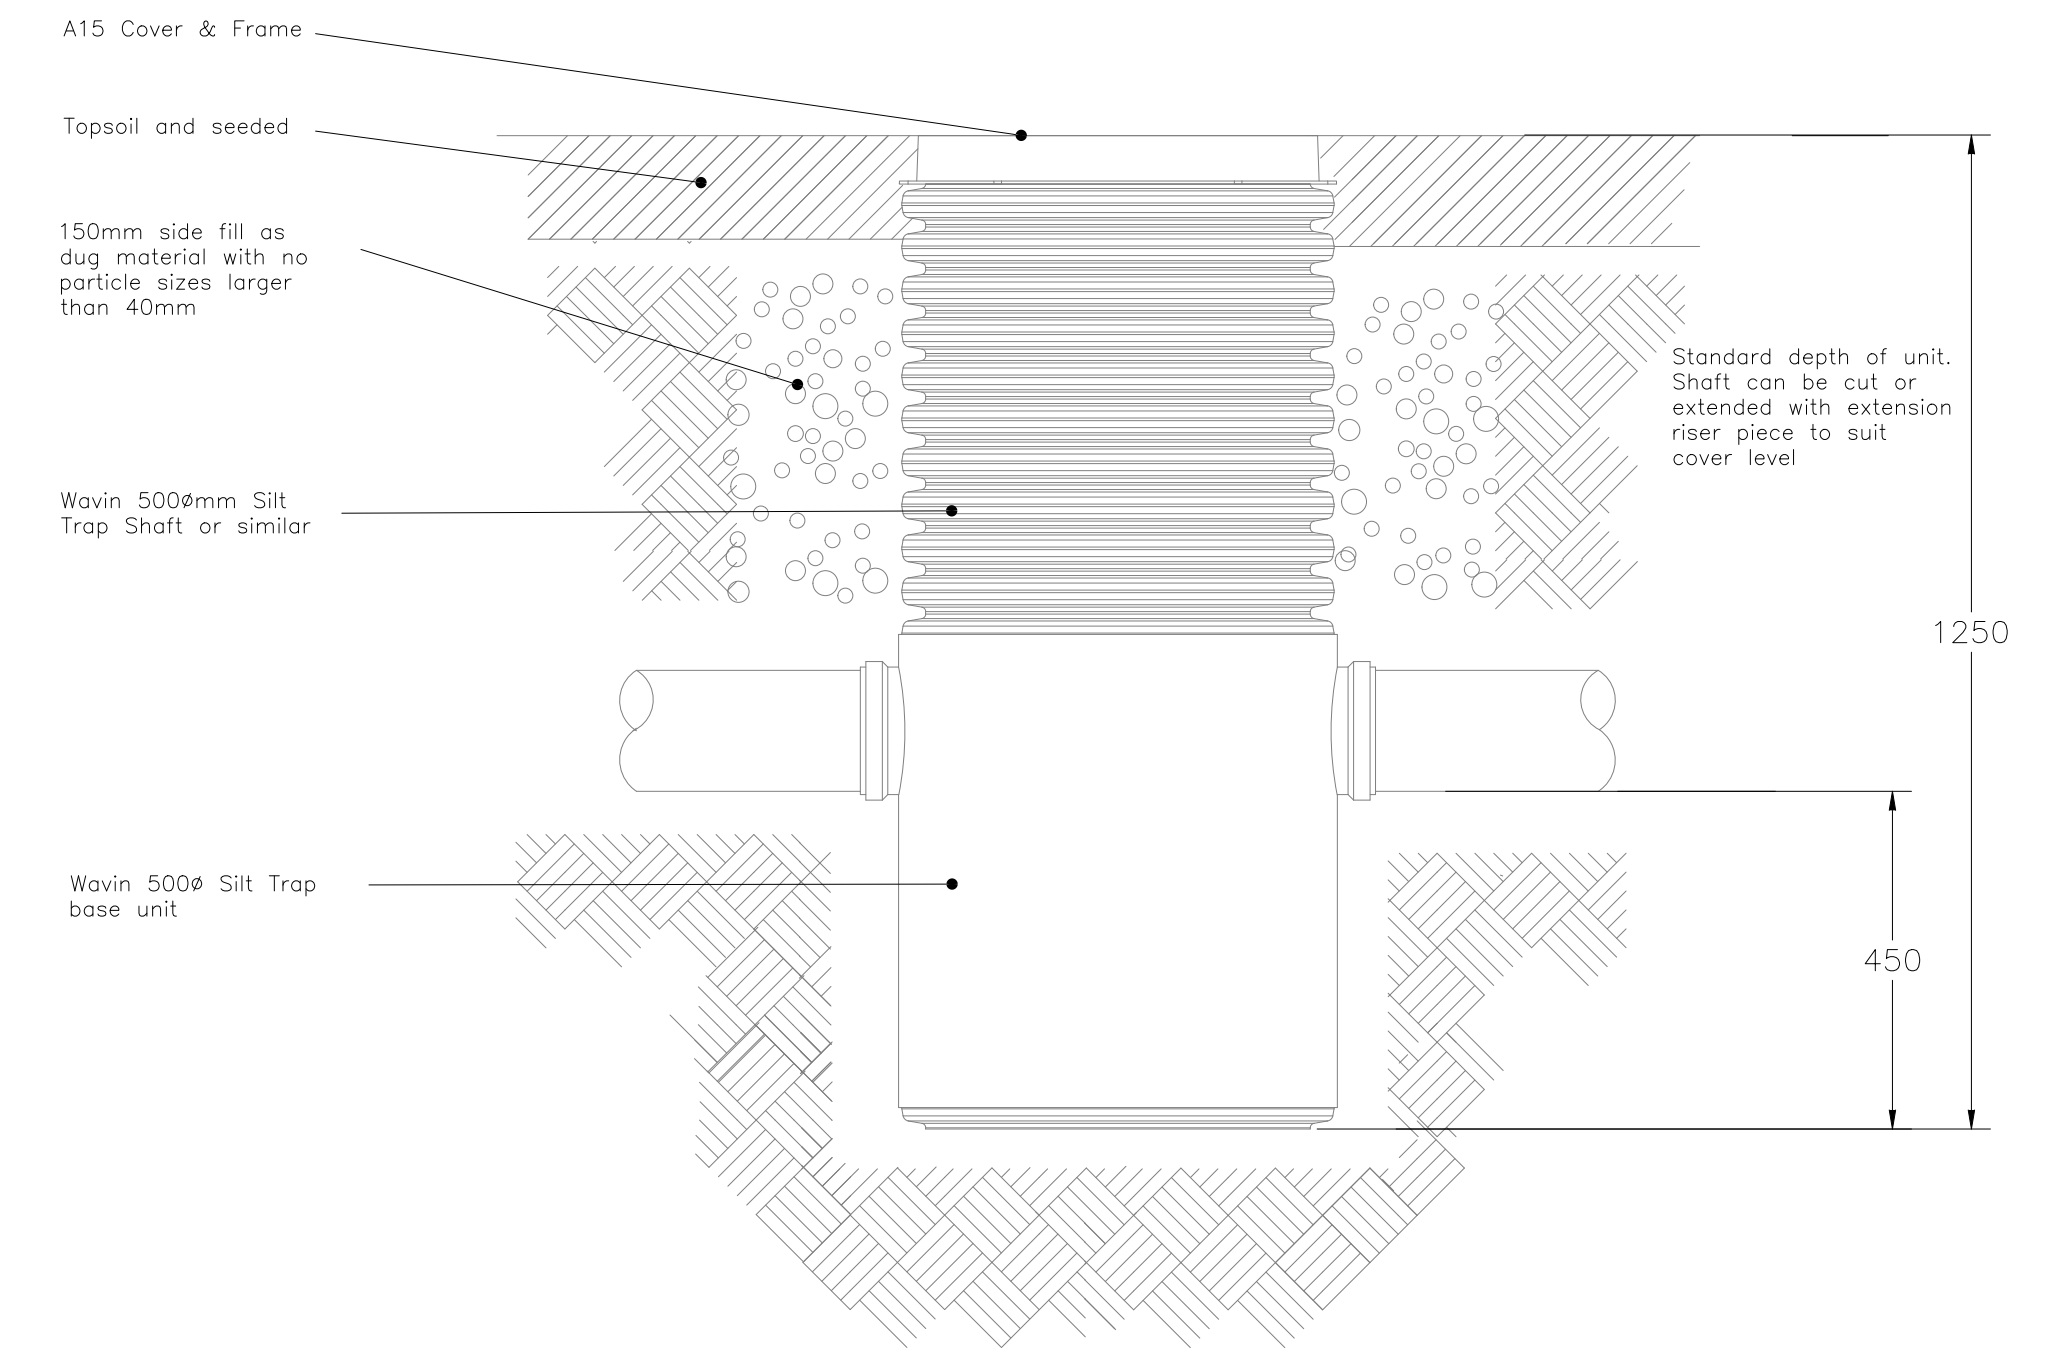

Typical Catchpit Chamber for non-trafficked areas

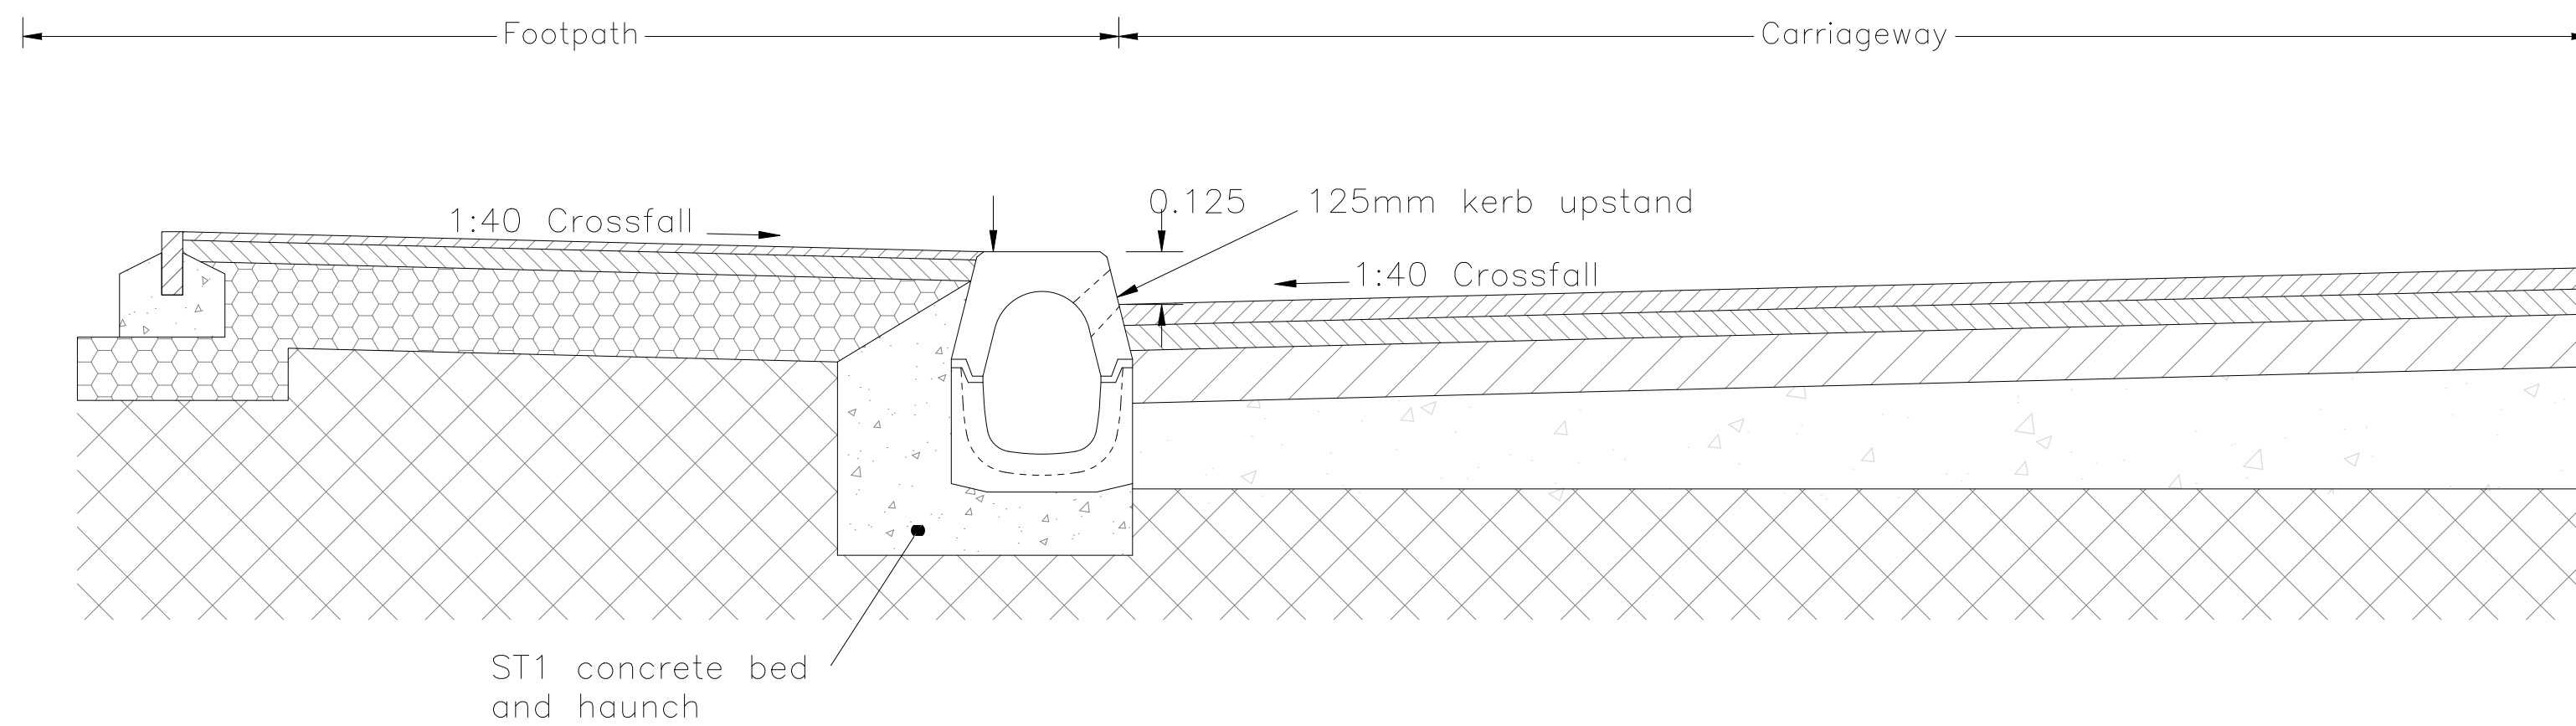

TYPICAL SECTION THROUGH ROAD 1 CHAINAGE 10m – 270m
Scale 1:15

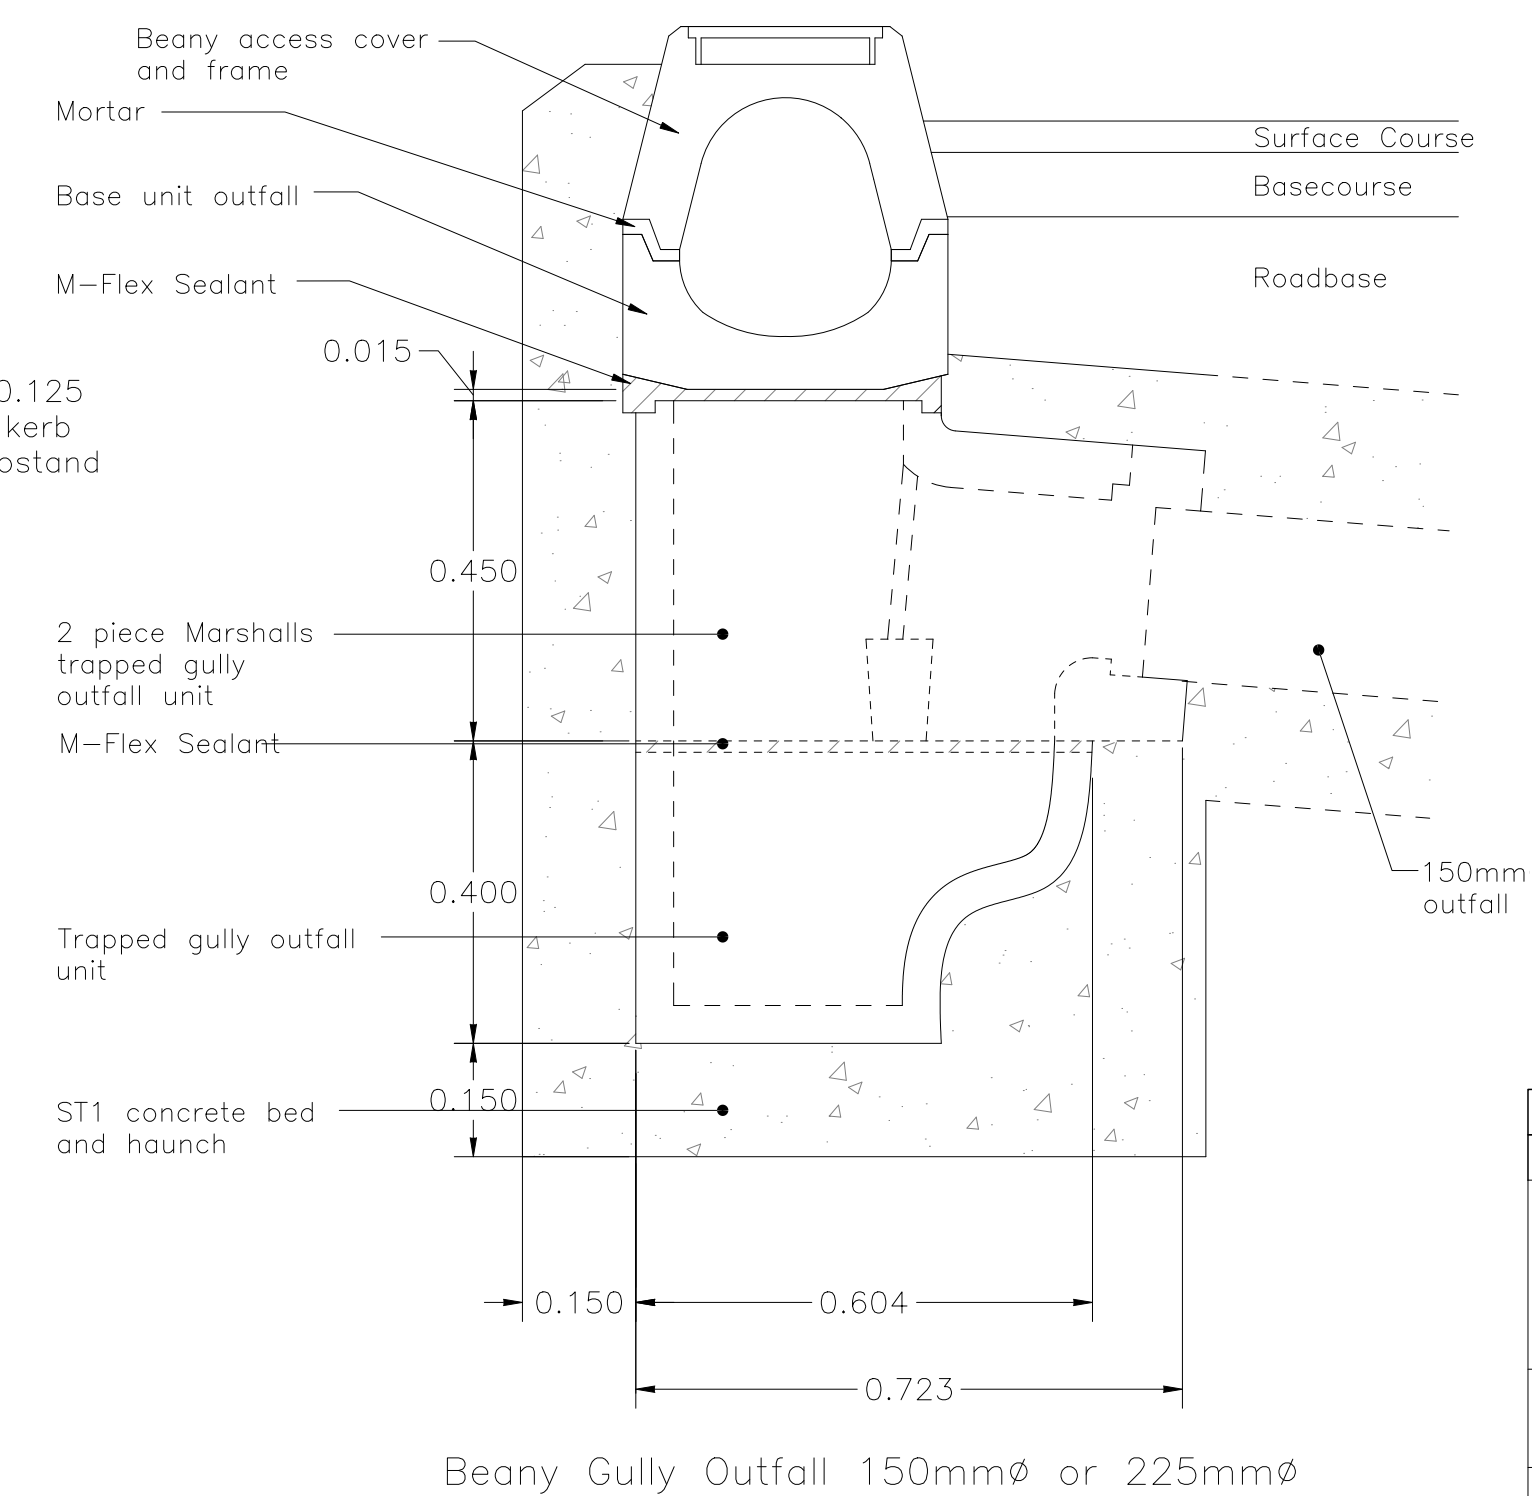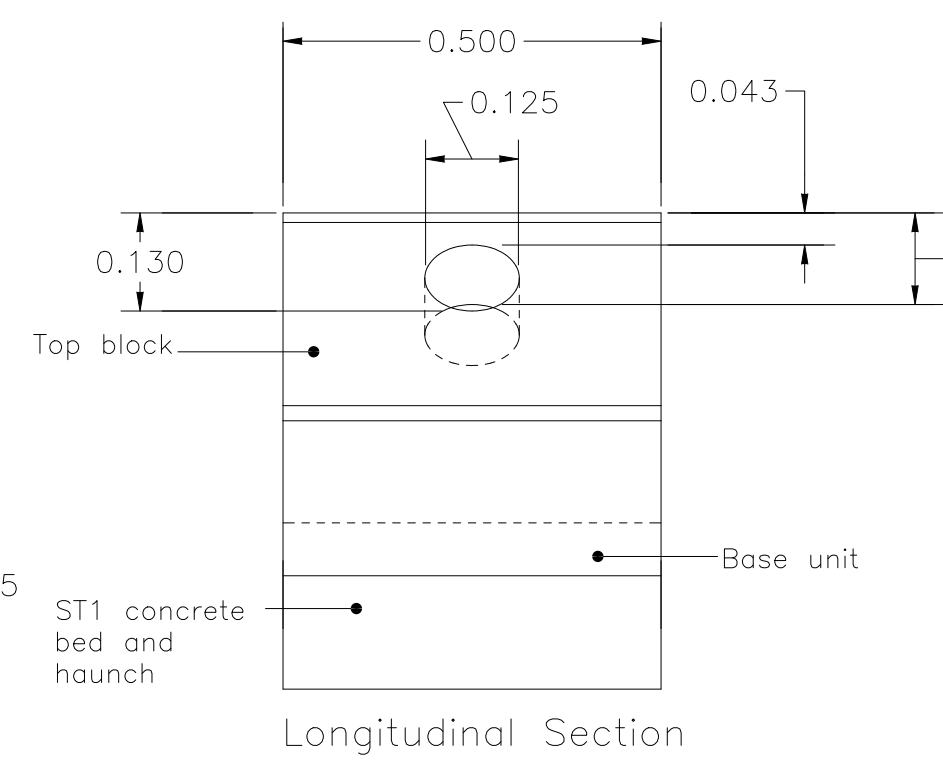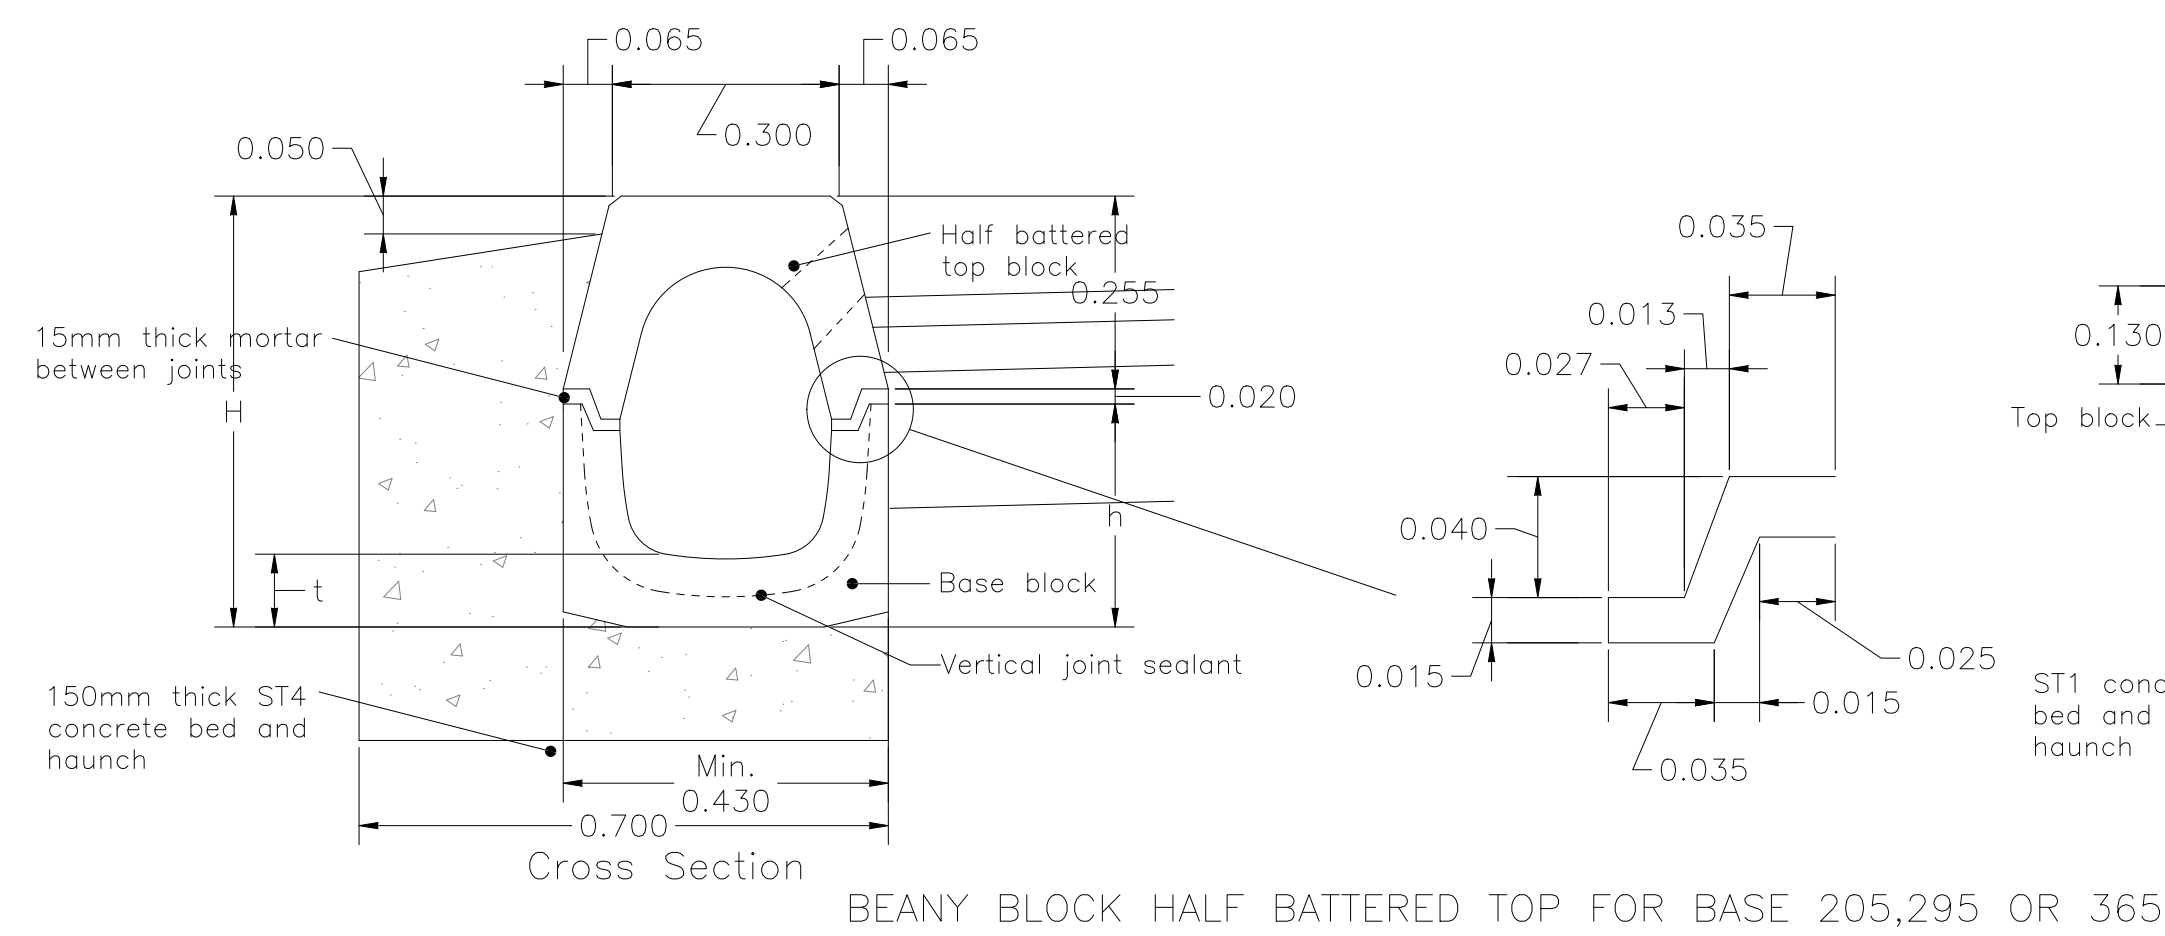

A	20.06.2018	Updated to include permeable paving.	SS
REV. No.	DATE	DESCRIPTION	INITIALS
Client		MJA CONSULTING CIVIL AND STRUCTURAL ENGINEERS Monarch House, Barton Lane, Abingdon, Oxon, OX14 3NB Tel: 01235 555173 Fax: 01235 523226	
Project		Westergate & Eastergate	
Title		Sewer Construction Details Sheet 2	
Scale	AsShown@A1	Date	Mar' 18
Checked	AMc	Drawn	CP
Drawing No.		5655:22	Rev
			A