
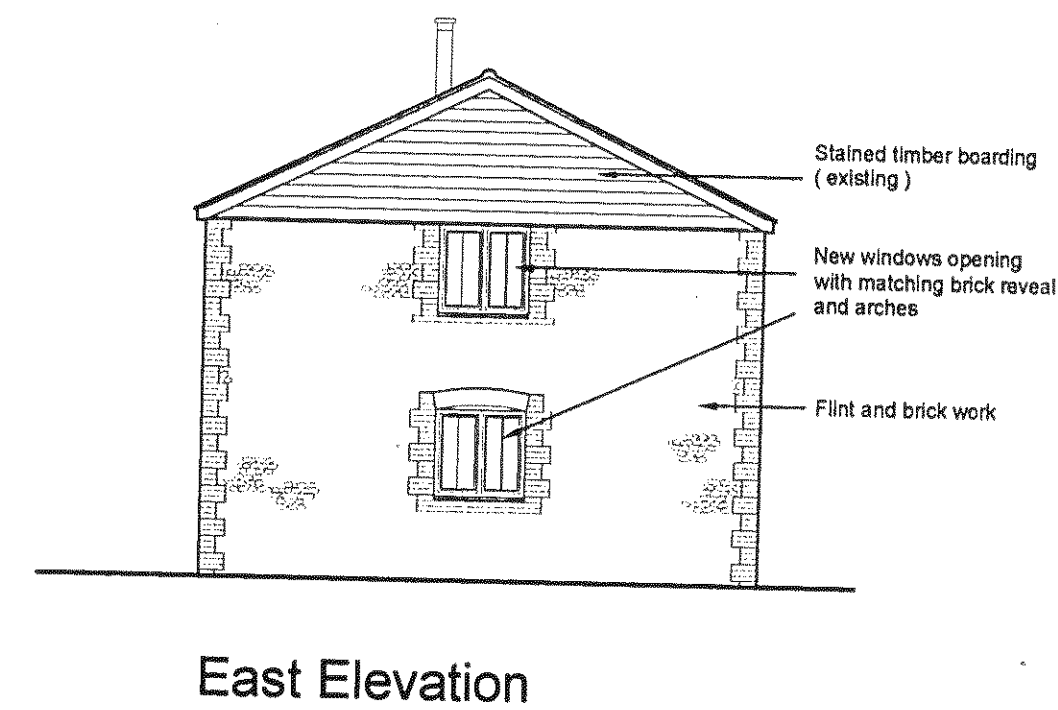





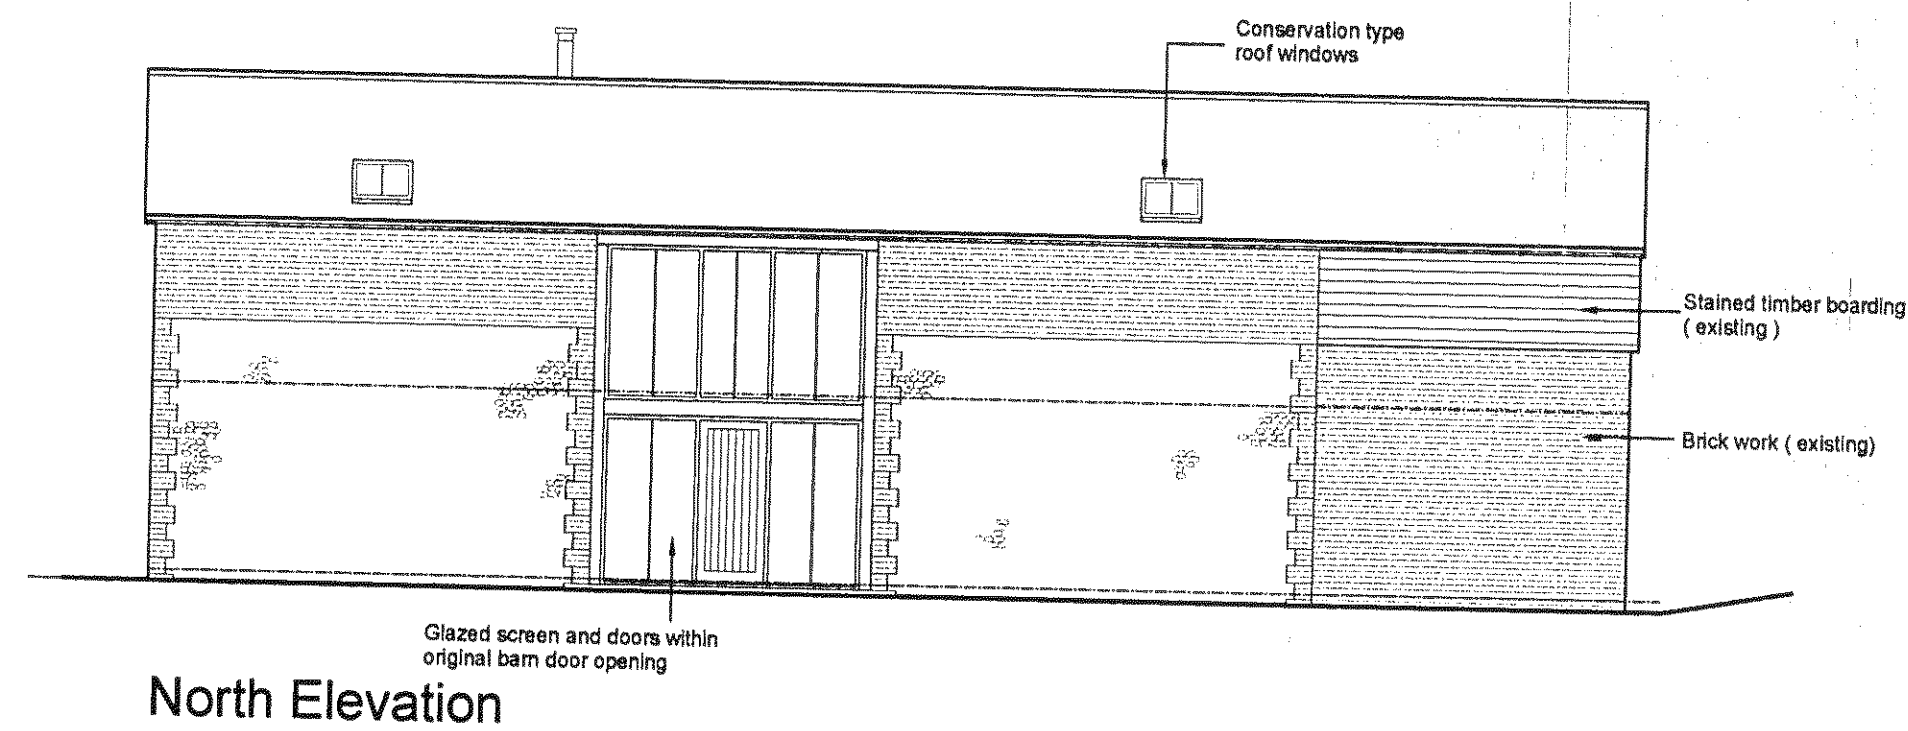


External Finishes

Roof
Roof to be clad with natural slates.
Re-using existing slates where possible

Walls
Existing walling and cladding to be retained - flint and brick work, brick work and timber cladding - see elevations.
Where new opening are to be formed brick arches and reveals to be formed with matching brick work

Joinery
New doors and windows to be purpose made timber joinery, finished with a light oak stain.
Existing fascias, soffits and barge boards to be retained

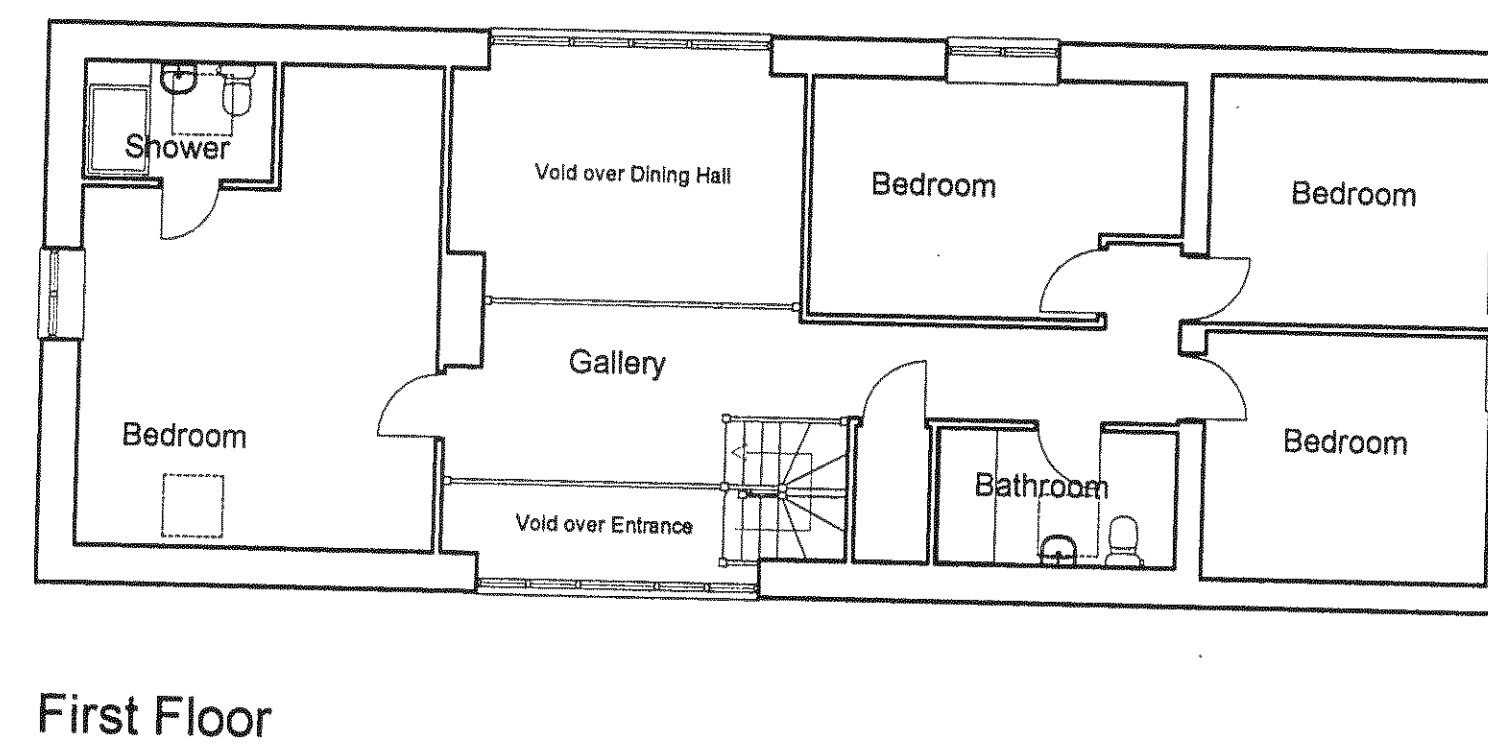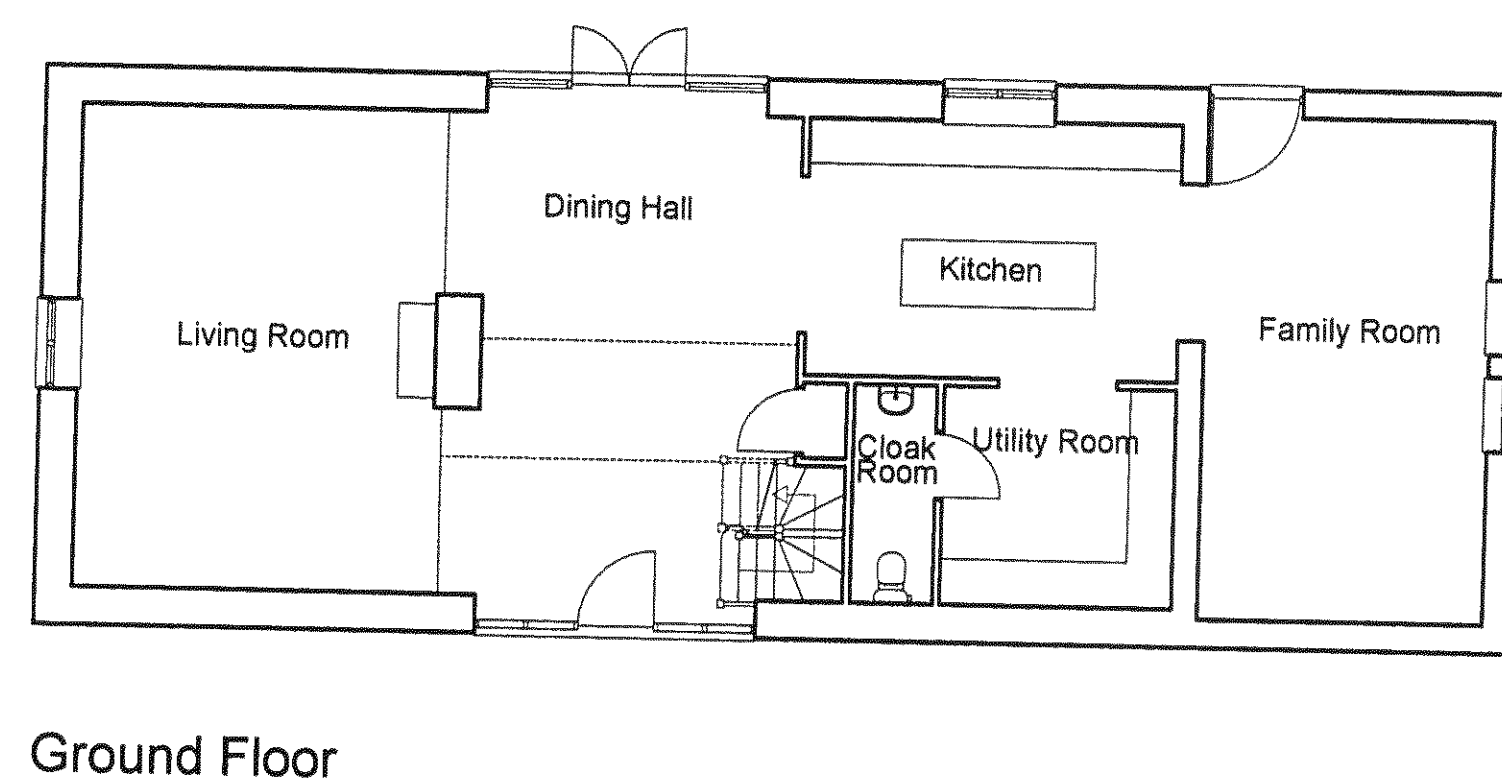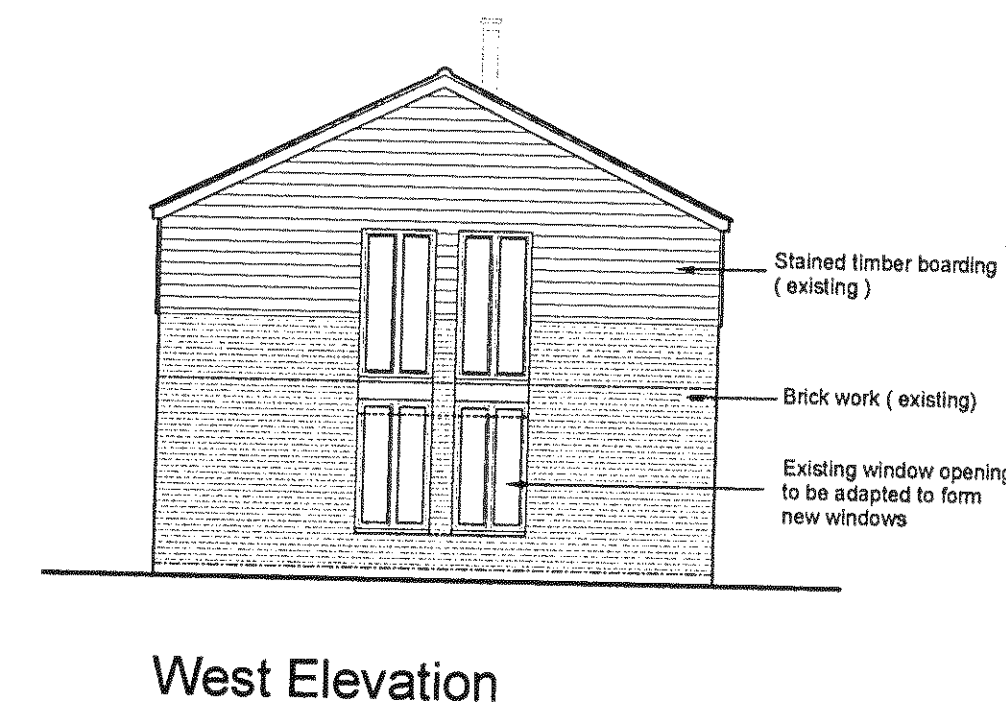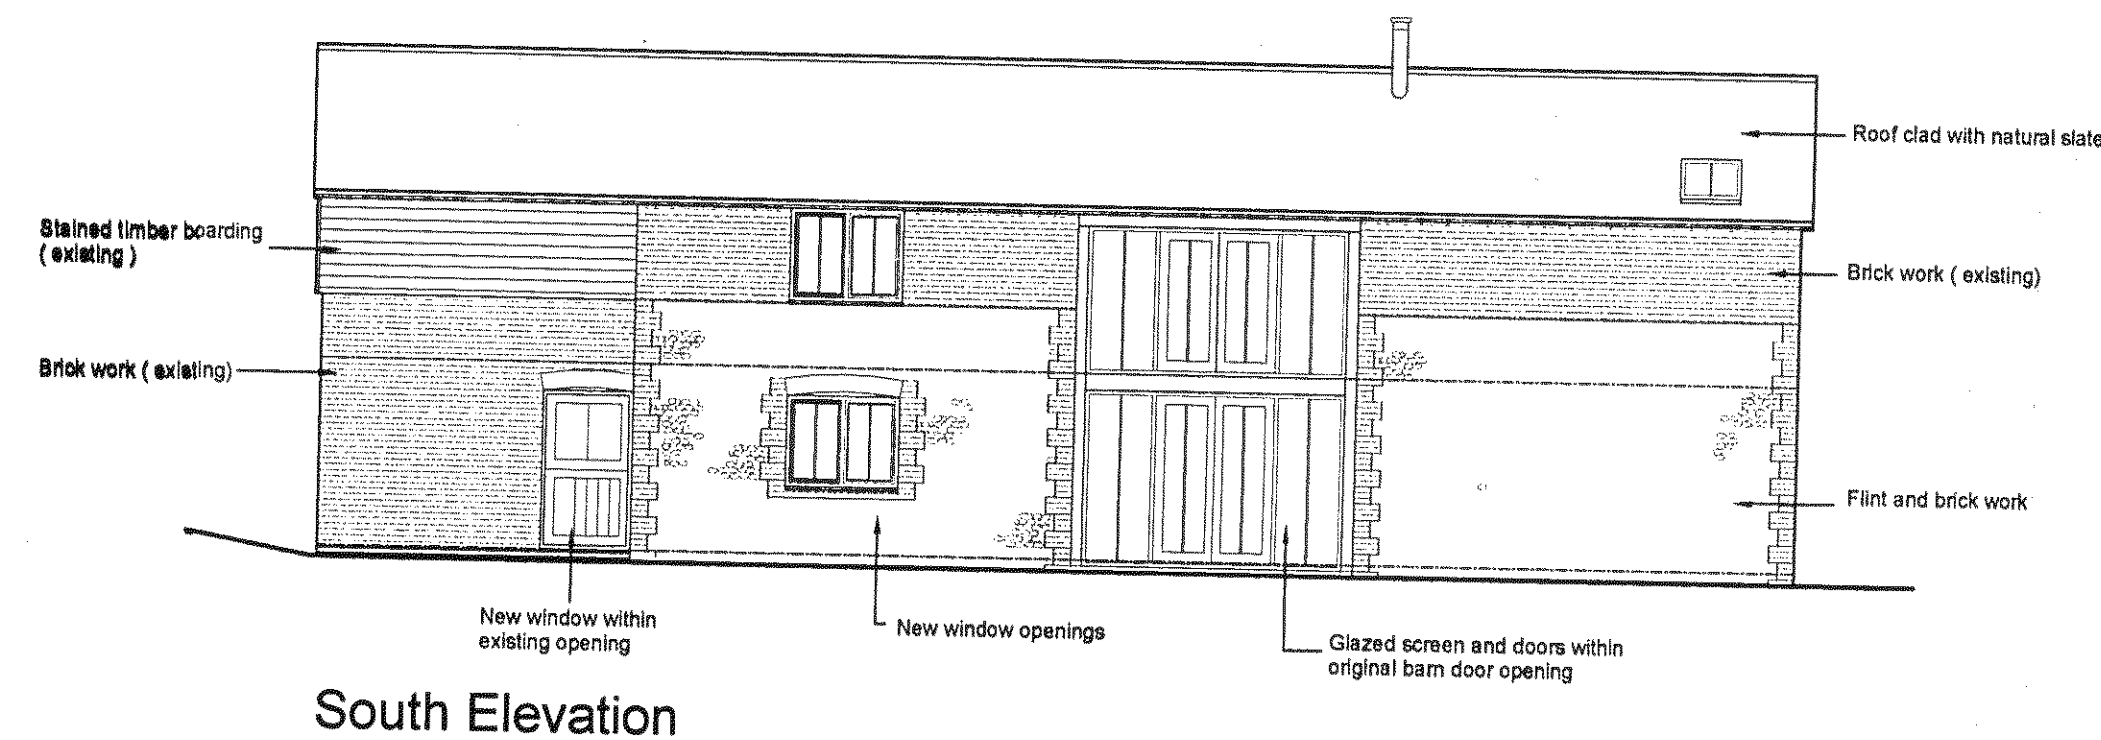

Garry Mount MCIAT
Chartered Architectural Technologist

4A Elm Grove South
Barnham
West Sussex
PO22 0EL

Tel: 01243 850614
email : garrymount@gmail.com

Rev A Layout amended to single dwelling

Sept 2013

REVISION			
PROJECT			
Proposed conversion of existing barn at Sack Lane Dairy, Lidsey.			
SUBJECT			
Proposed Plans and elevations			
SCALE	DATE	DRAWING No	Rev
1:100	Mar 2013	2012 / 01 / 02	A
DRAWN	CHECKED		