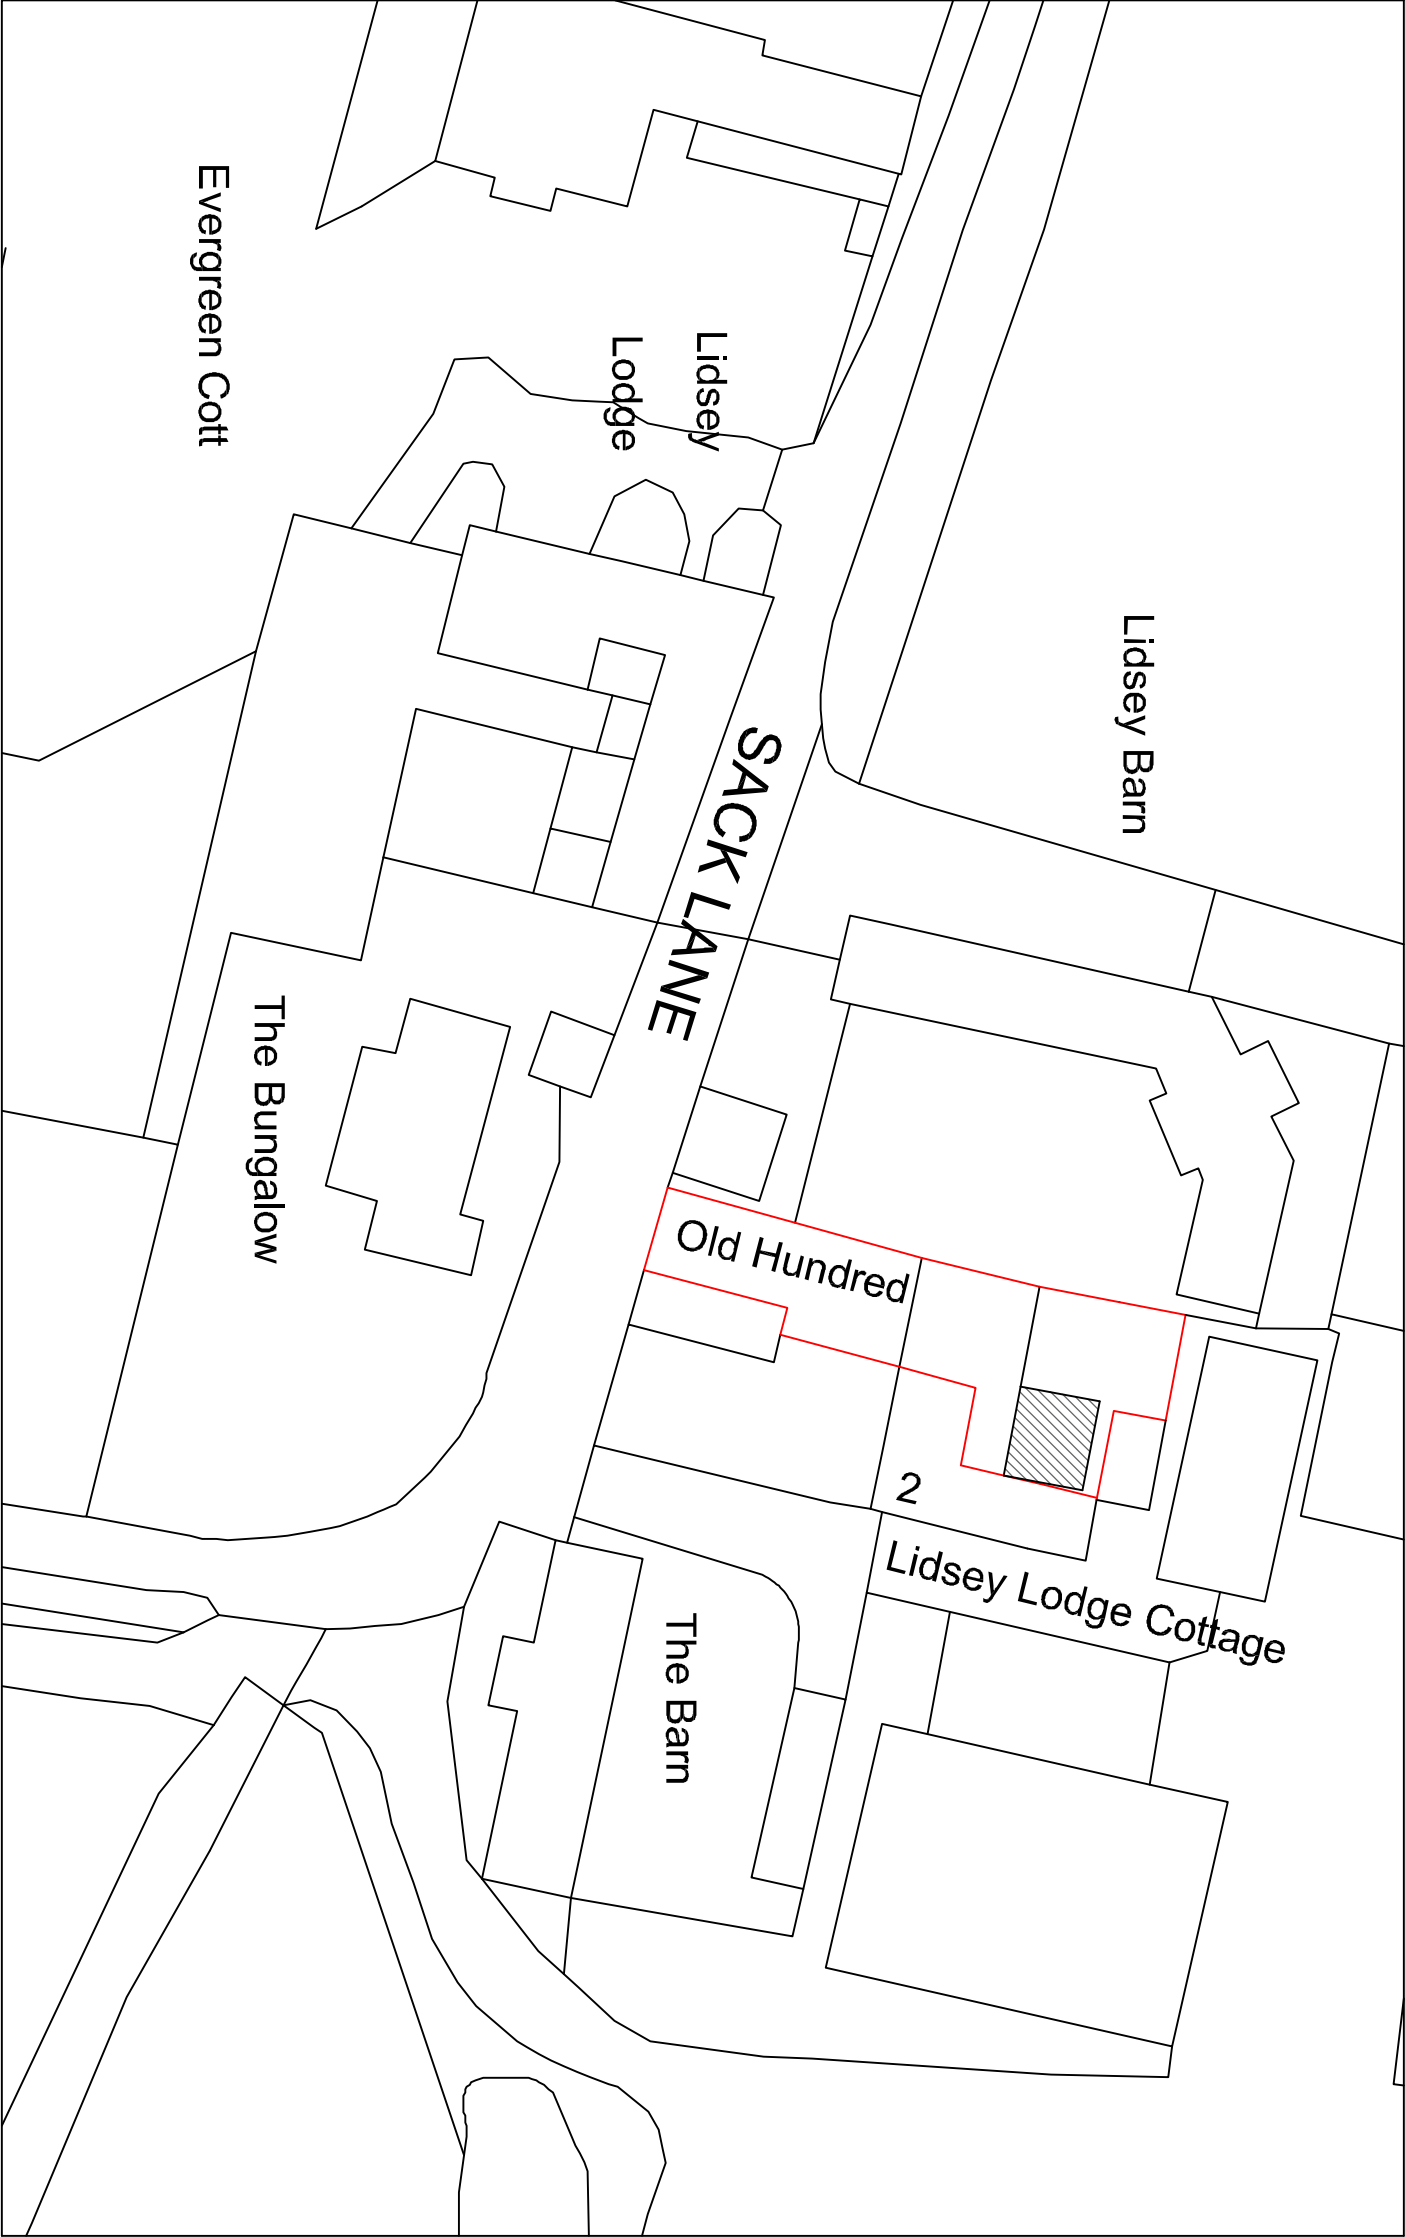


Block Plan

Project Number:	OLD-18	Drawing No:	01
Date:	16th July 2018		
Drawn By:	Your Home Plans Ltd		
Checked By:	JEG	Scale:	1:500 A3

Your Home Plans Ltd
Blundens, Stane Street,
Chichester, PO18 0LE
01243 773829
june@yourhomeplans.co.uk

Old Hundred
Sack Lane
Lidsey
West Sussex
PO22 9DE