


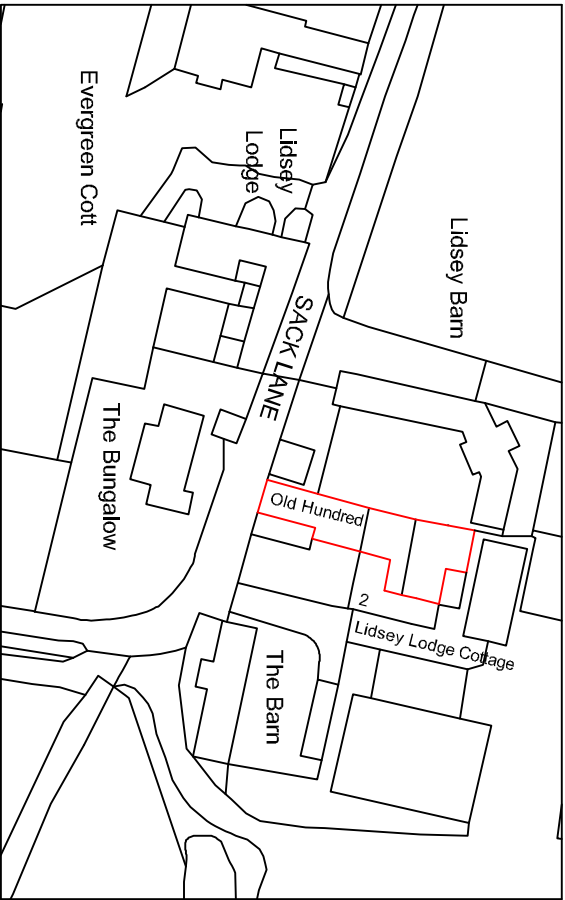

Your Home Plans Ltd Blundens, Stane Street, Chichester, PO18 0LE 01243 773829 june@yourhomeplans.co.uk		Old Hundred Sack Lane Lidsey West Sussex PO22 9PE	
Location Map		Project Number:	OLD-18
		Date:	16th July 2018
		Drawn By:	Your Home Plans Ltd
Checked By:		JFG	Scale: 1:1250 A4
		Drawing No: 01	