



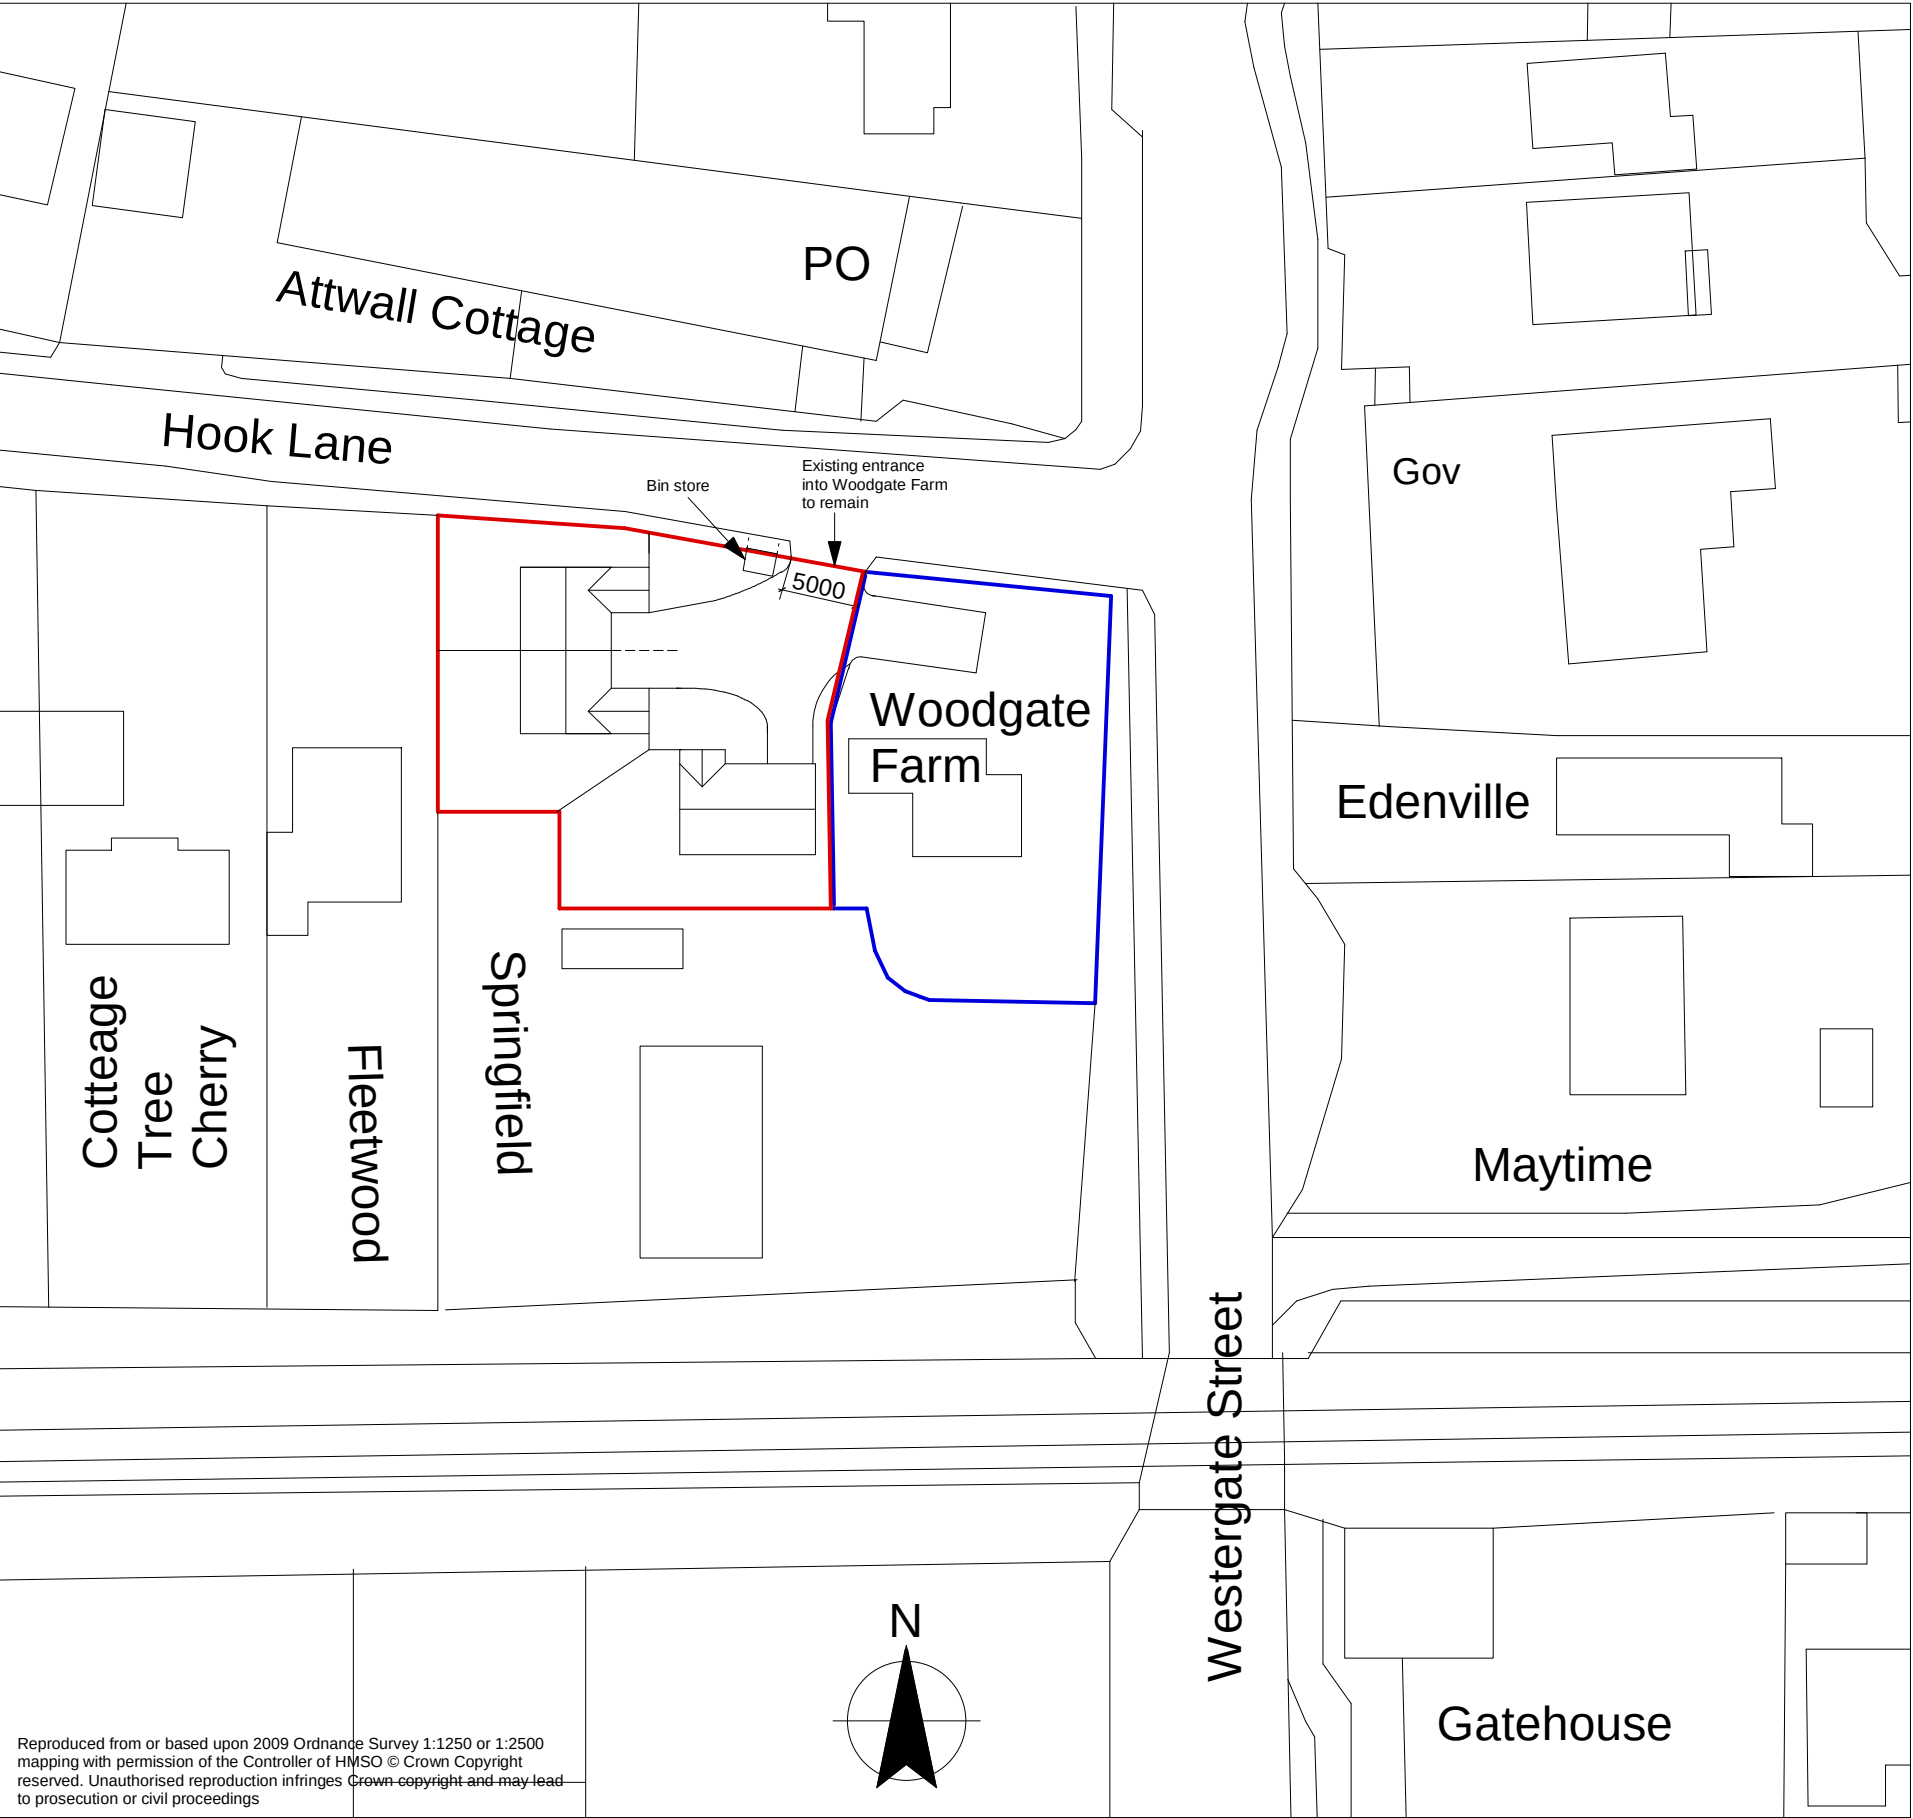

Site Layout Plan (Extract from Ordnance Survey)
Scale 1:500
Outlined in blue shows the proposed boundary of Woodgate Farm.
Outlined in red shows the boundary of the proposed new residential development.
Both the blue and red boundaries combined is the the current site called Woodgate Farm.
Site layout and units shown for illustrative purposes only.

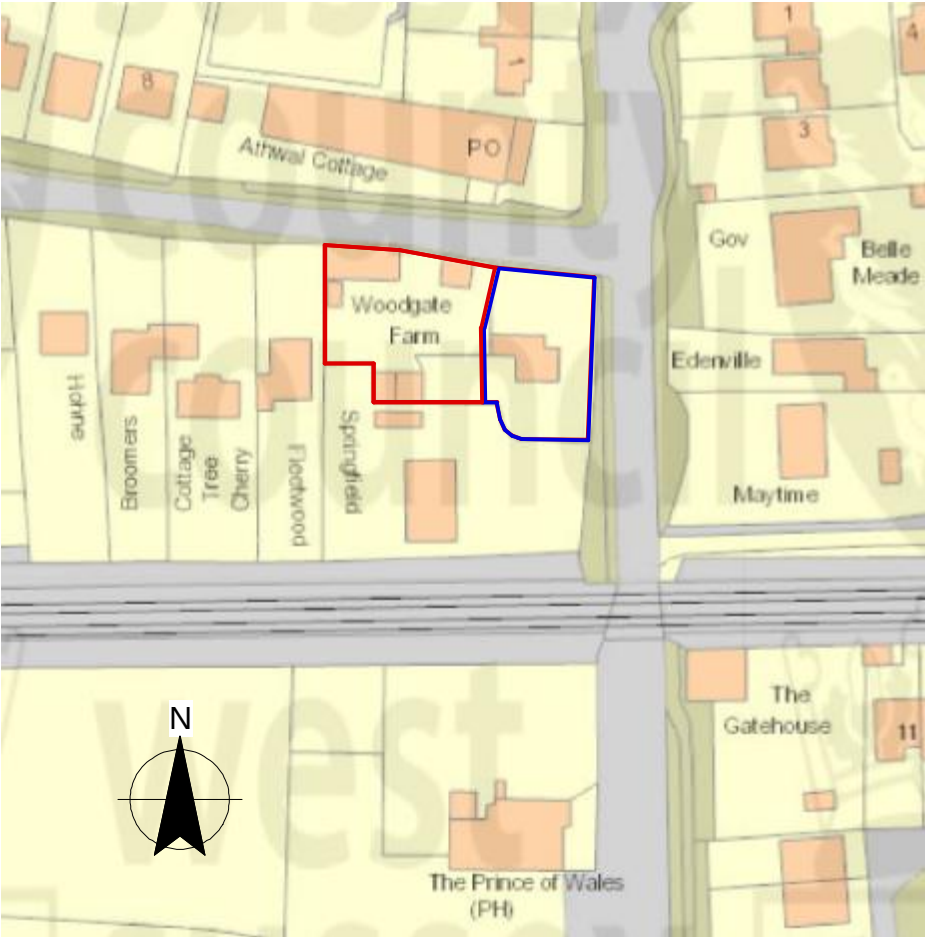

Location Plan (Extract from Ordnance Survey)
Scale 1:1250

Outline planning application for residential development to the west of the existing house at Woodgate Farm to consist of one detached 2 bed bungalow and two 3 bed semi-detached houses.

All dims and details to be checked on site prior to any commencement of work. This plan is not a full specification or schedule of work and has been produced solely for the purpose of obtaining the necessary local authority consents/approvals For Party Wall etc. Act 1996 see Government booklet or website.	Status:		Client: Mr & Mrs Horsman Woodgate Farm Woodgate Street Woodgate Chichester West Sussex PO20 3SS	Revision: C Scale: 1:1250 & 1:500 @A3 Date: Sept 14 Dwg No: DH01	Project: Residential Development Outline Planning Content: Site Location & Site Layout Plan
	Preliminary	☐ Tender ☐			
	Planning	☒ Construction ☐			
	Building Regulations	☐ As Built ☐			