


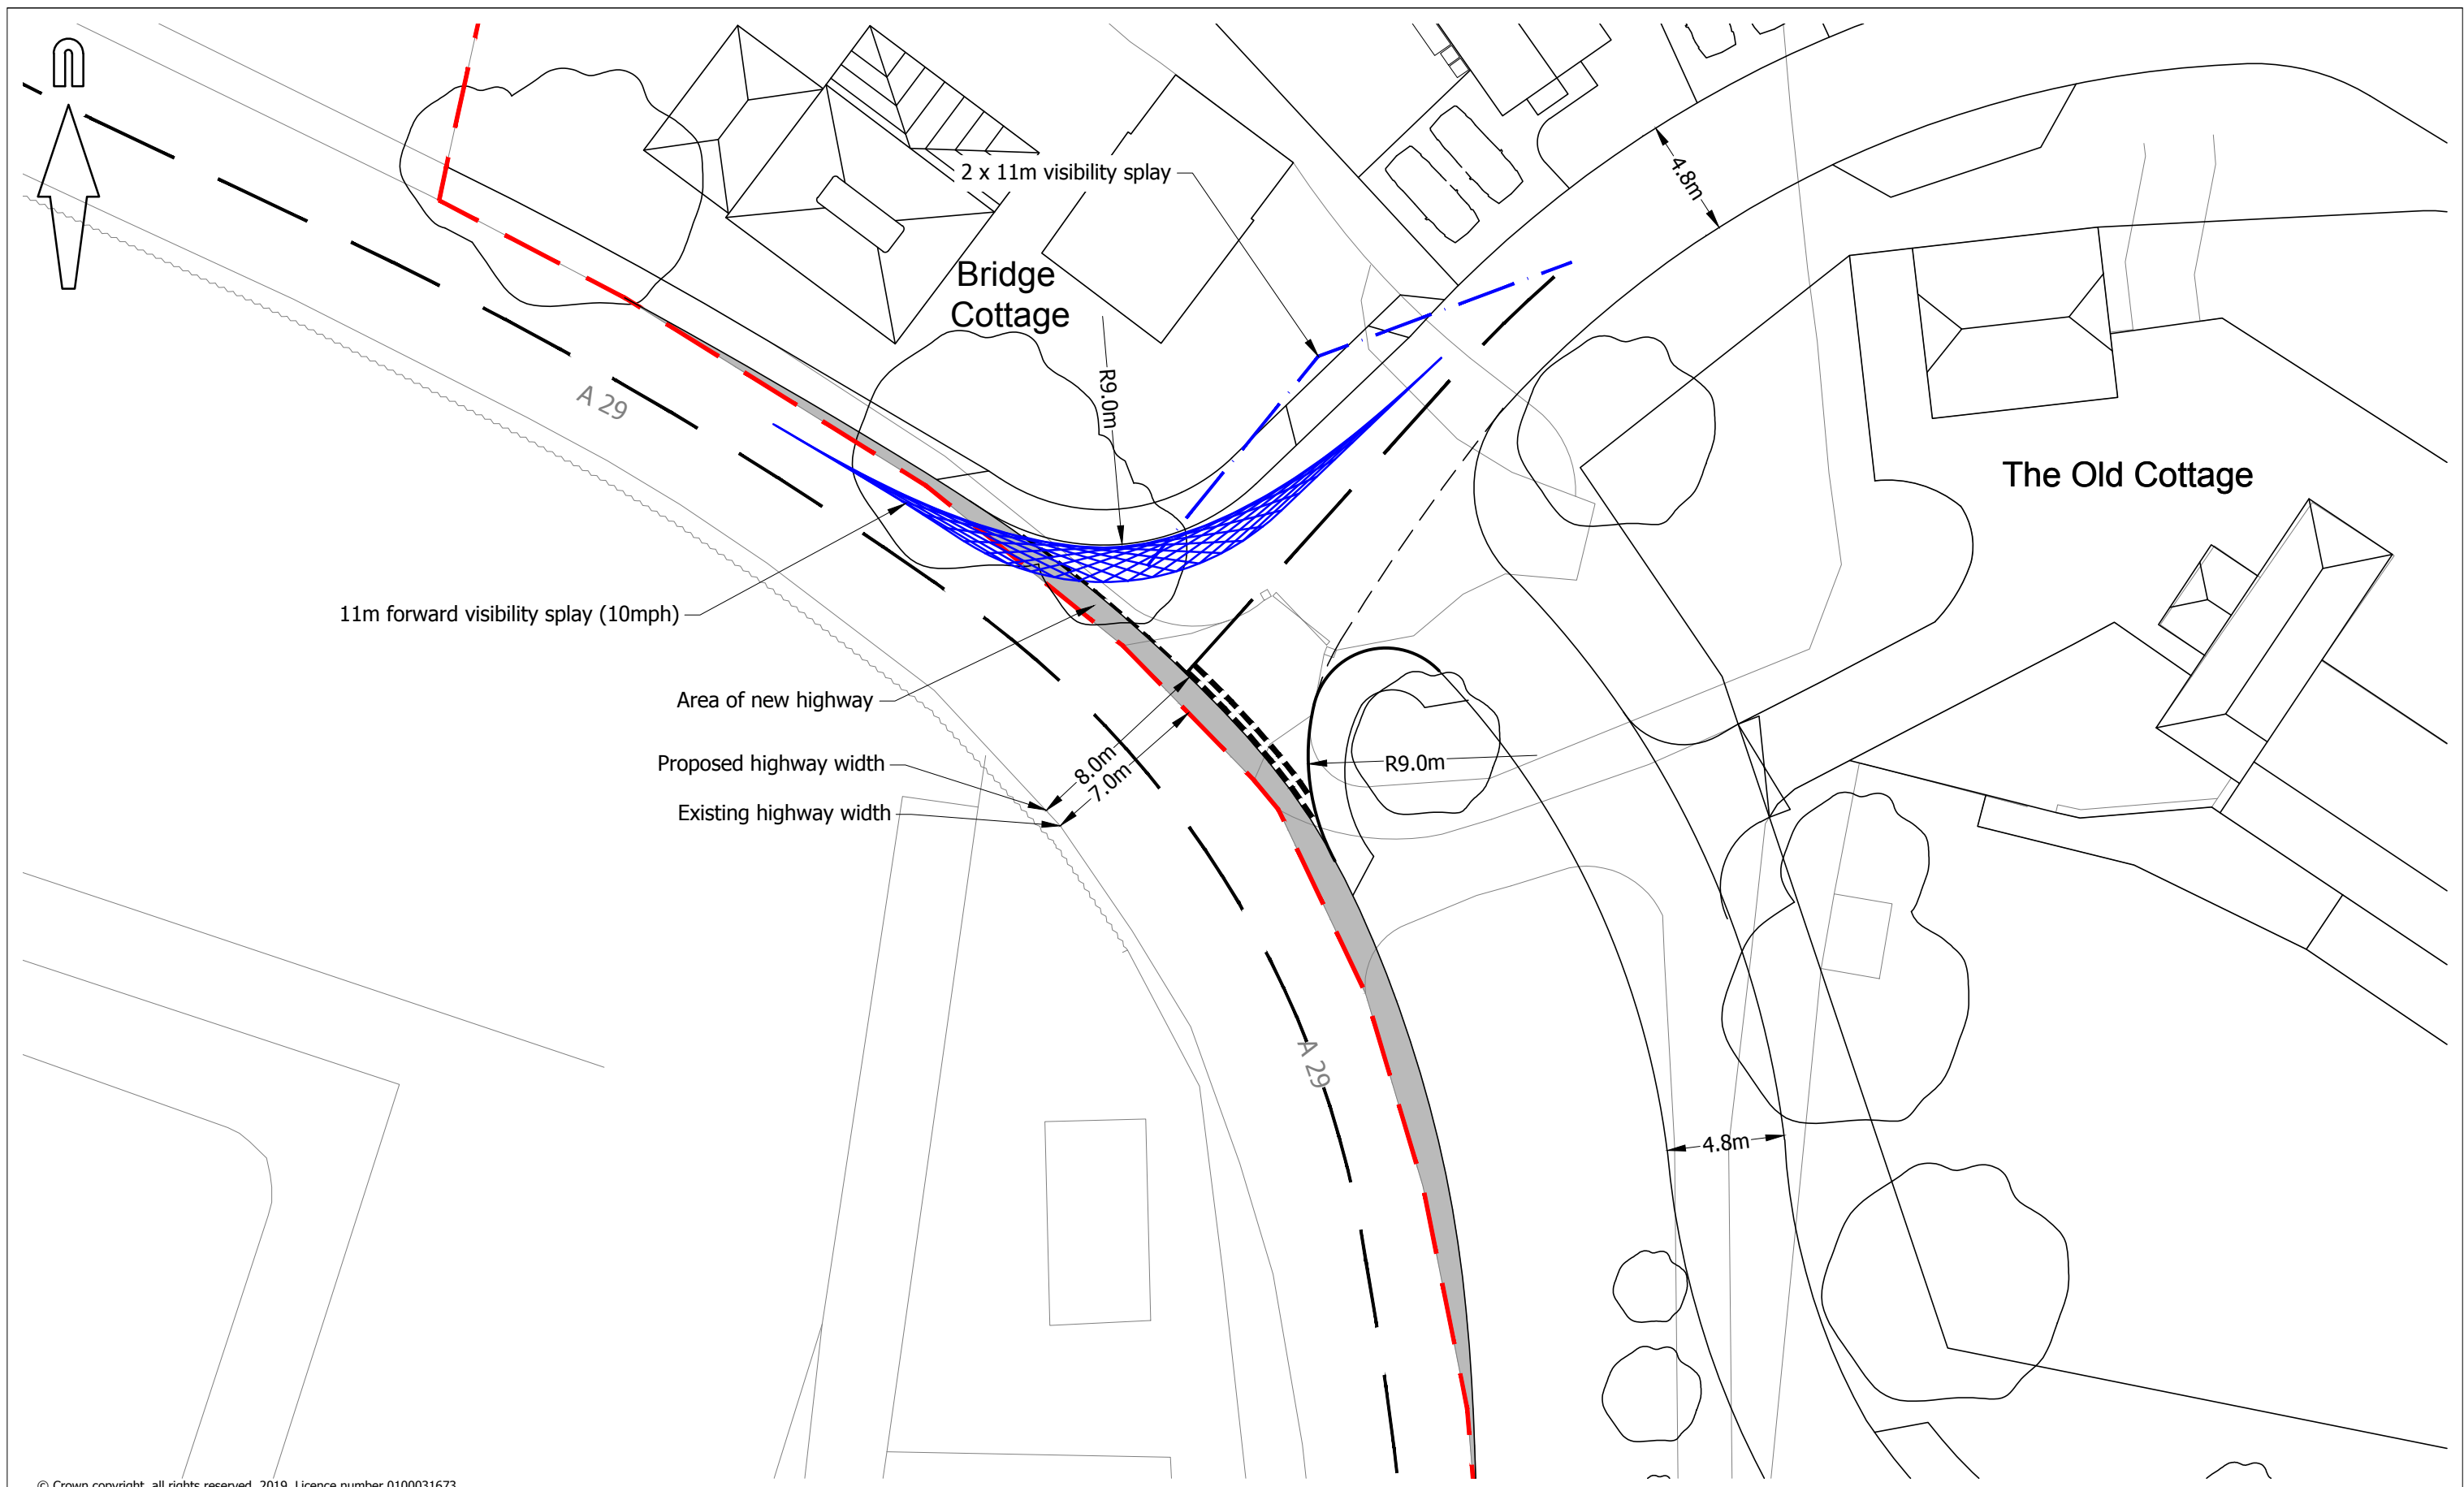

© Crown copyright, all rights reserved. 2019. Licence number 0100031673.



Mayer Brown Limited
Lion House Oriental Road Woking Surrey GU22 8AR
Telephone 01483 750 508 Fax 01483 750 437
wokingoffice@mayerbrown.co.uk www.mayerbrown.co.uk

client

DOMUSEA DEVELOPMENTS

project

LAND AT OLD COTTAGE, LIDSEY

title

ACCESS ARRANGEMENT

scale

1:250 @ A3

drawn by

JME

checked by

KC

date

OCTOBER 2019

cad file

FIGURE P2

suitability

rev.

P2

drawing number

FIGURE-1.5