


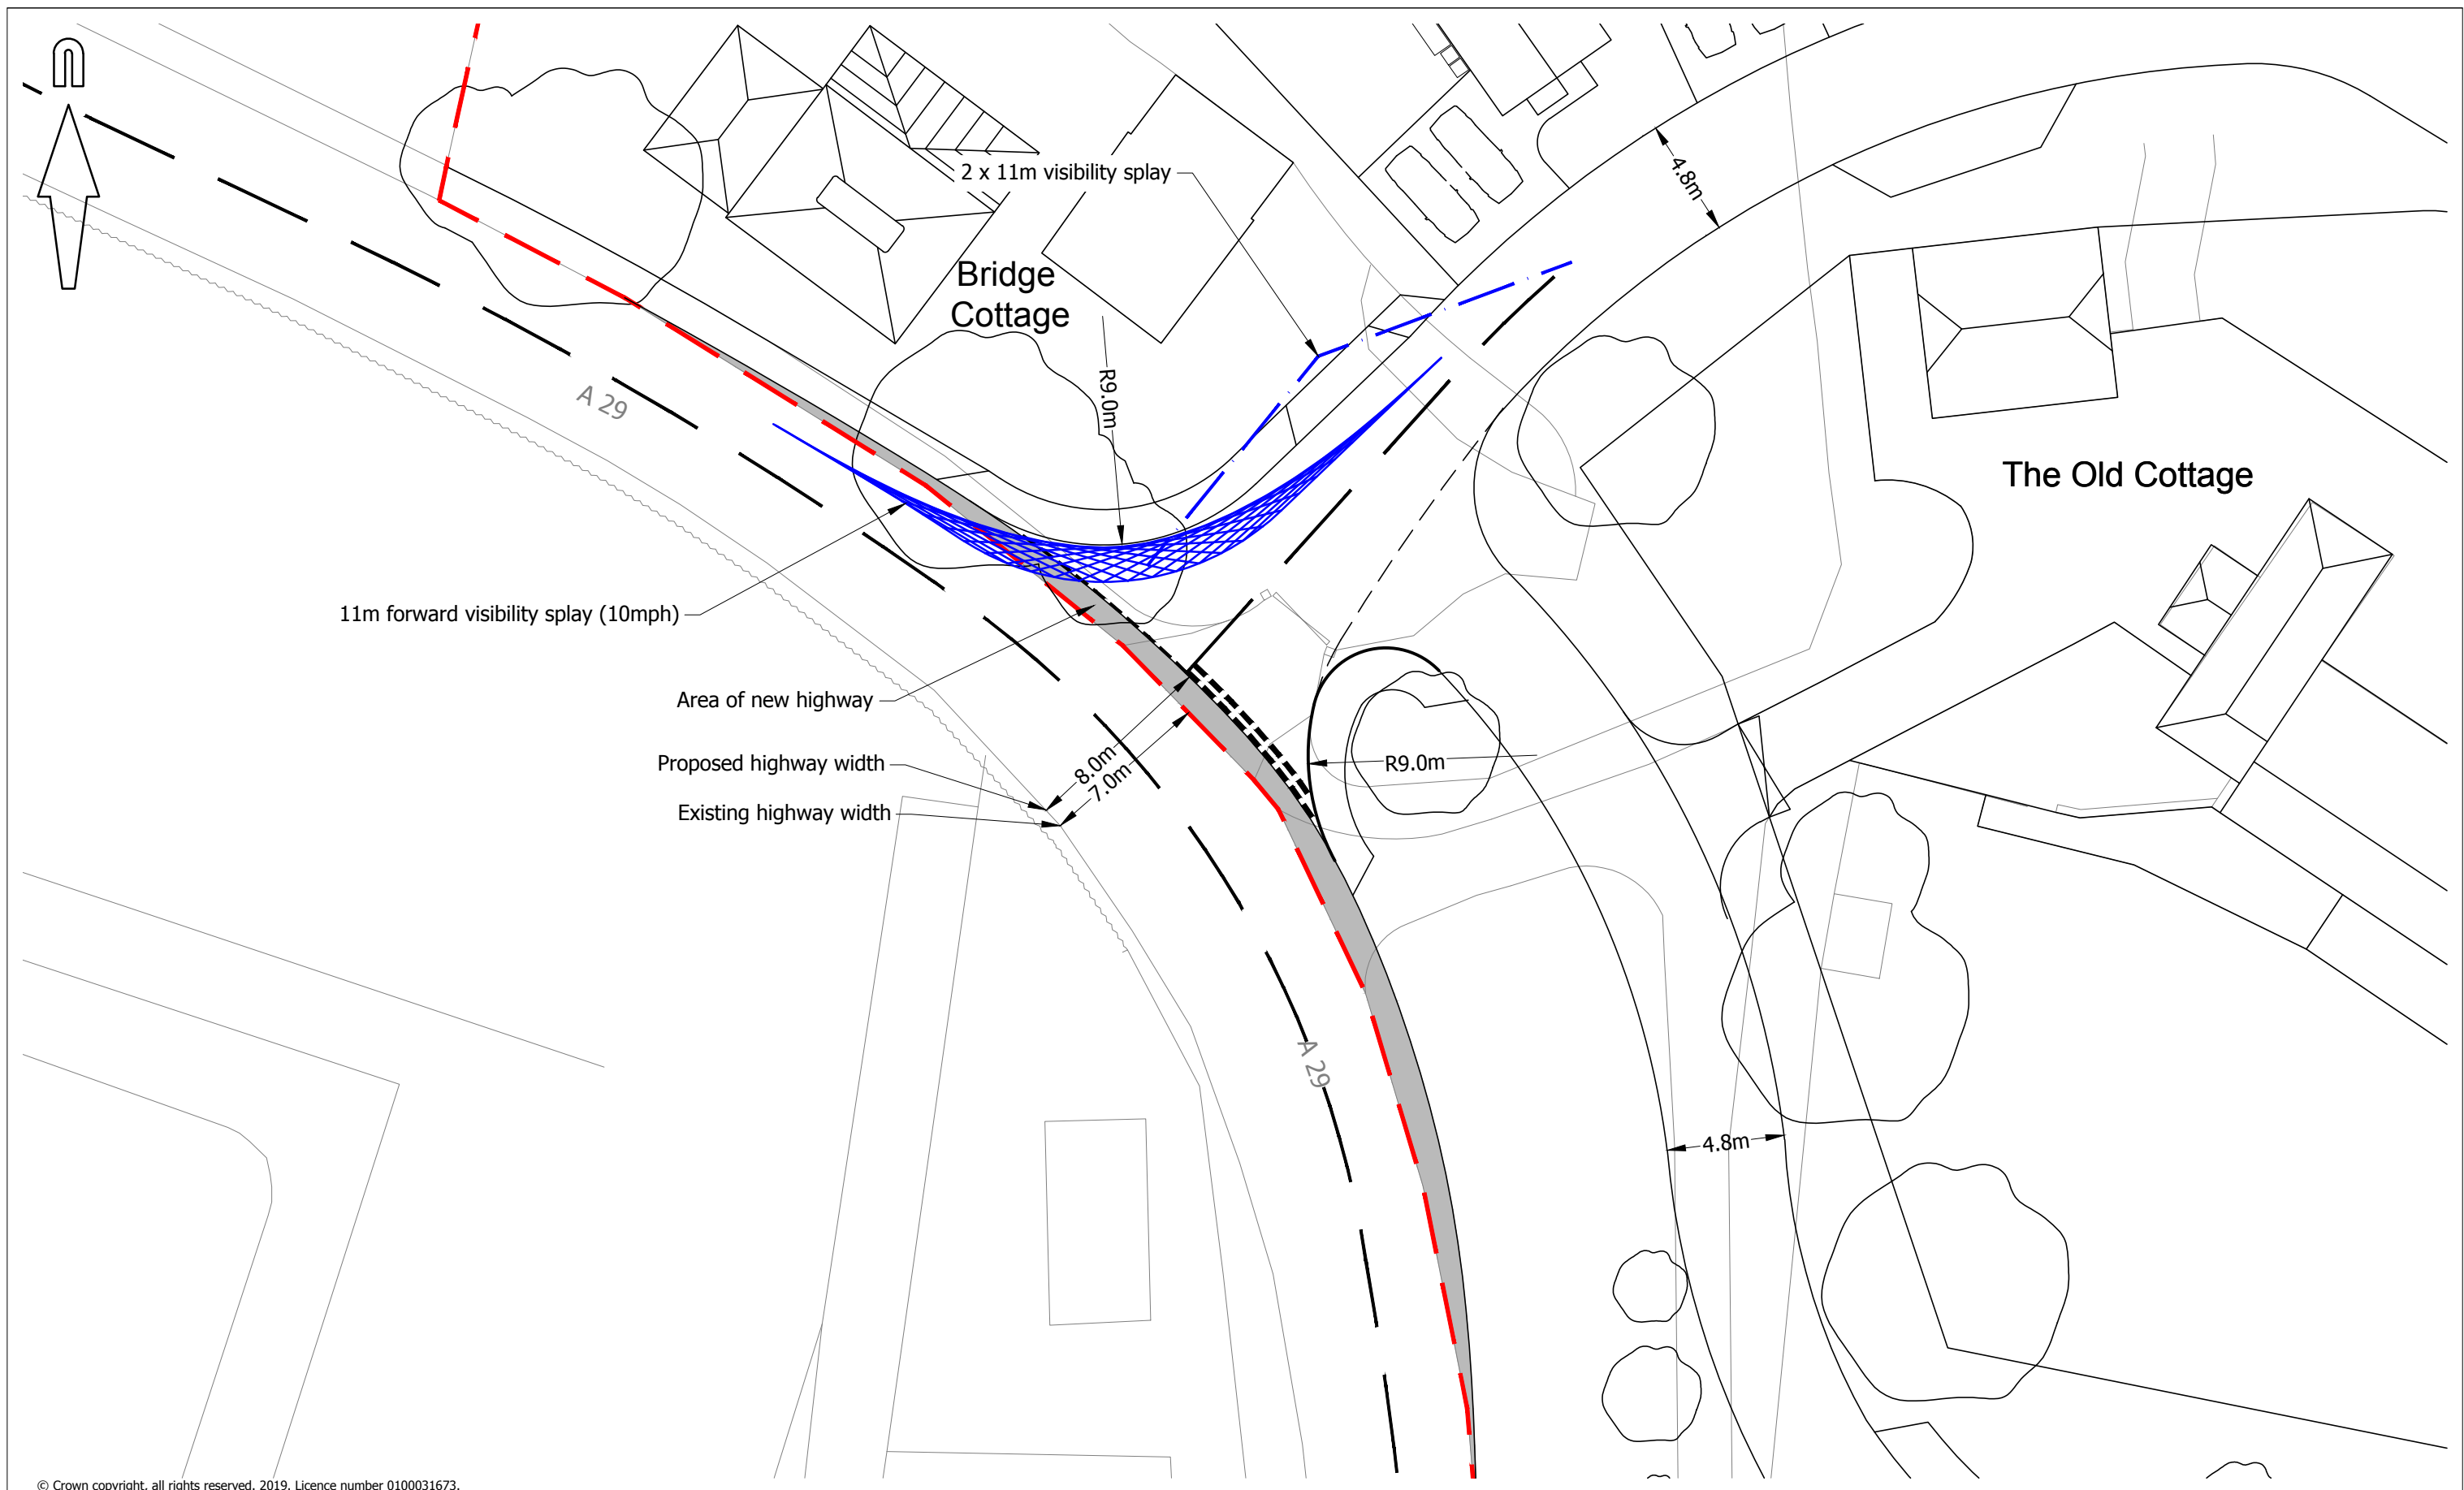

© Crown copyright, all rights reserved. 2019. Licence number 0100031673.



Mayer Brown Limited
 Lion House Oriental Road Woking Surrey GU22 8AR
 Telephone 01483 750 508 Fax 01483 750 437
 wokingoffice@mayerbrown.co.uk www.mayerbrown.co.uk

client

DOMUSEA DEVELOPMENTS

project

LAND AT OLD COTTAGE, LIDSEY

title

ACCESS ARRANGEMENT

scale

1:250 @ A3

date

OCTOBER 2019

drawing number

drawn by

JME

cad file

FIGURE P2

checked by

KC

suitability

rev.

P2

FIGURE-1.5