

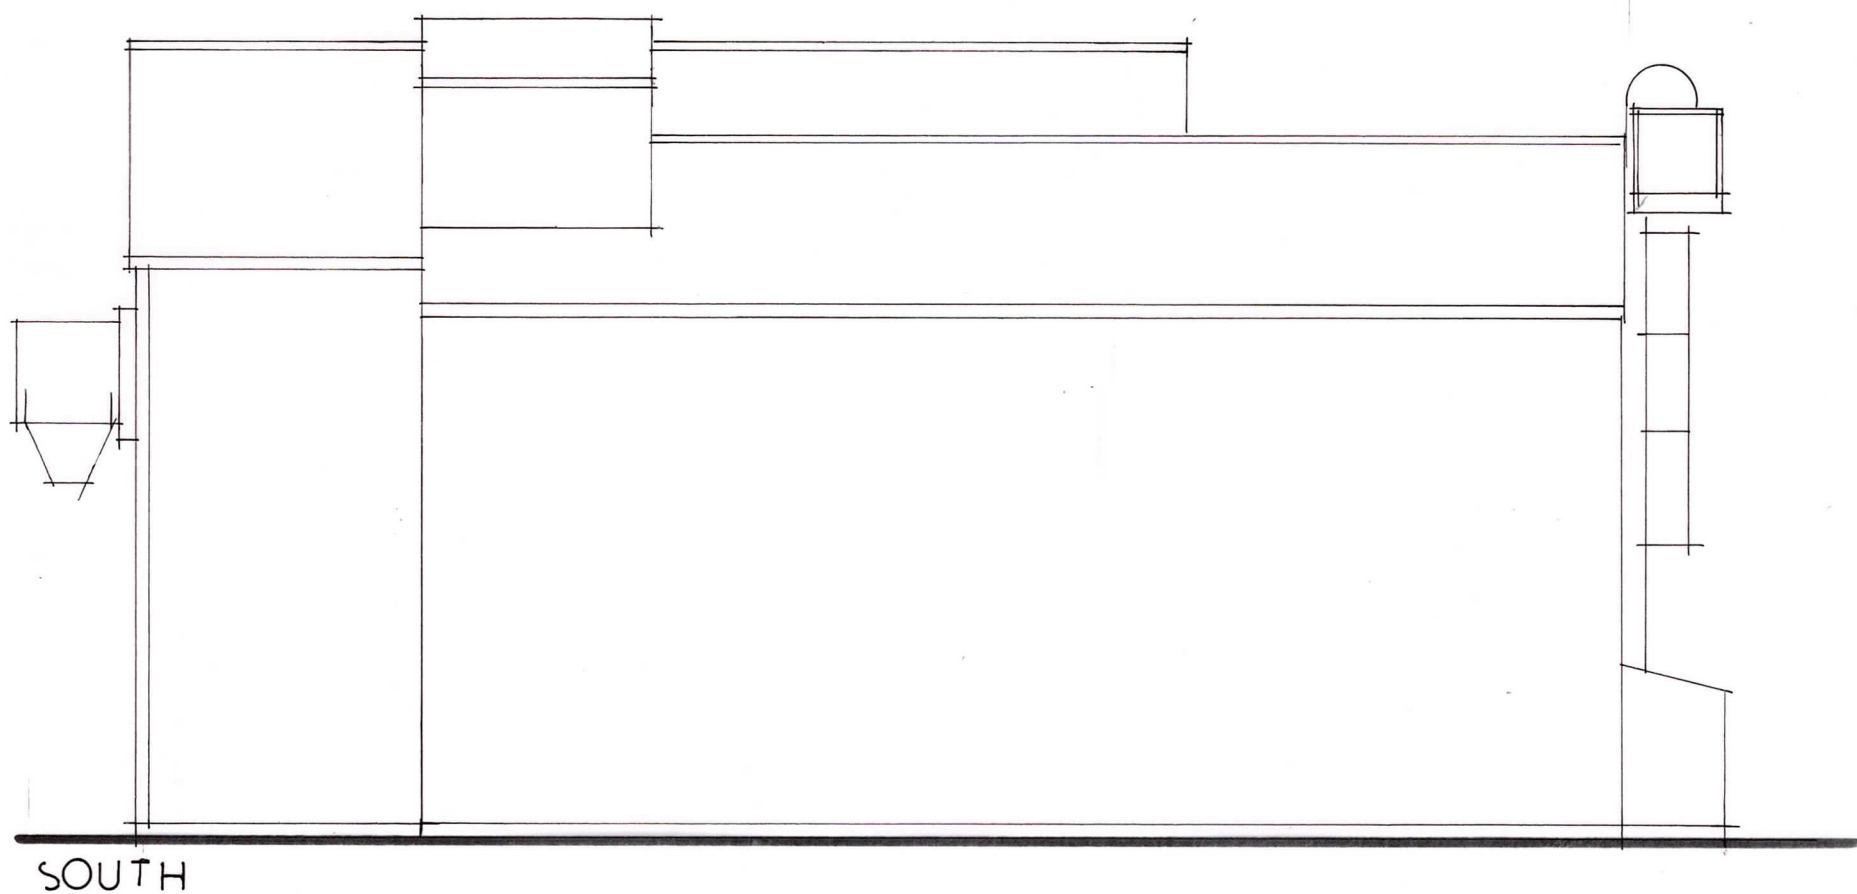


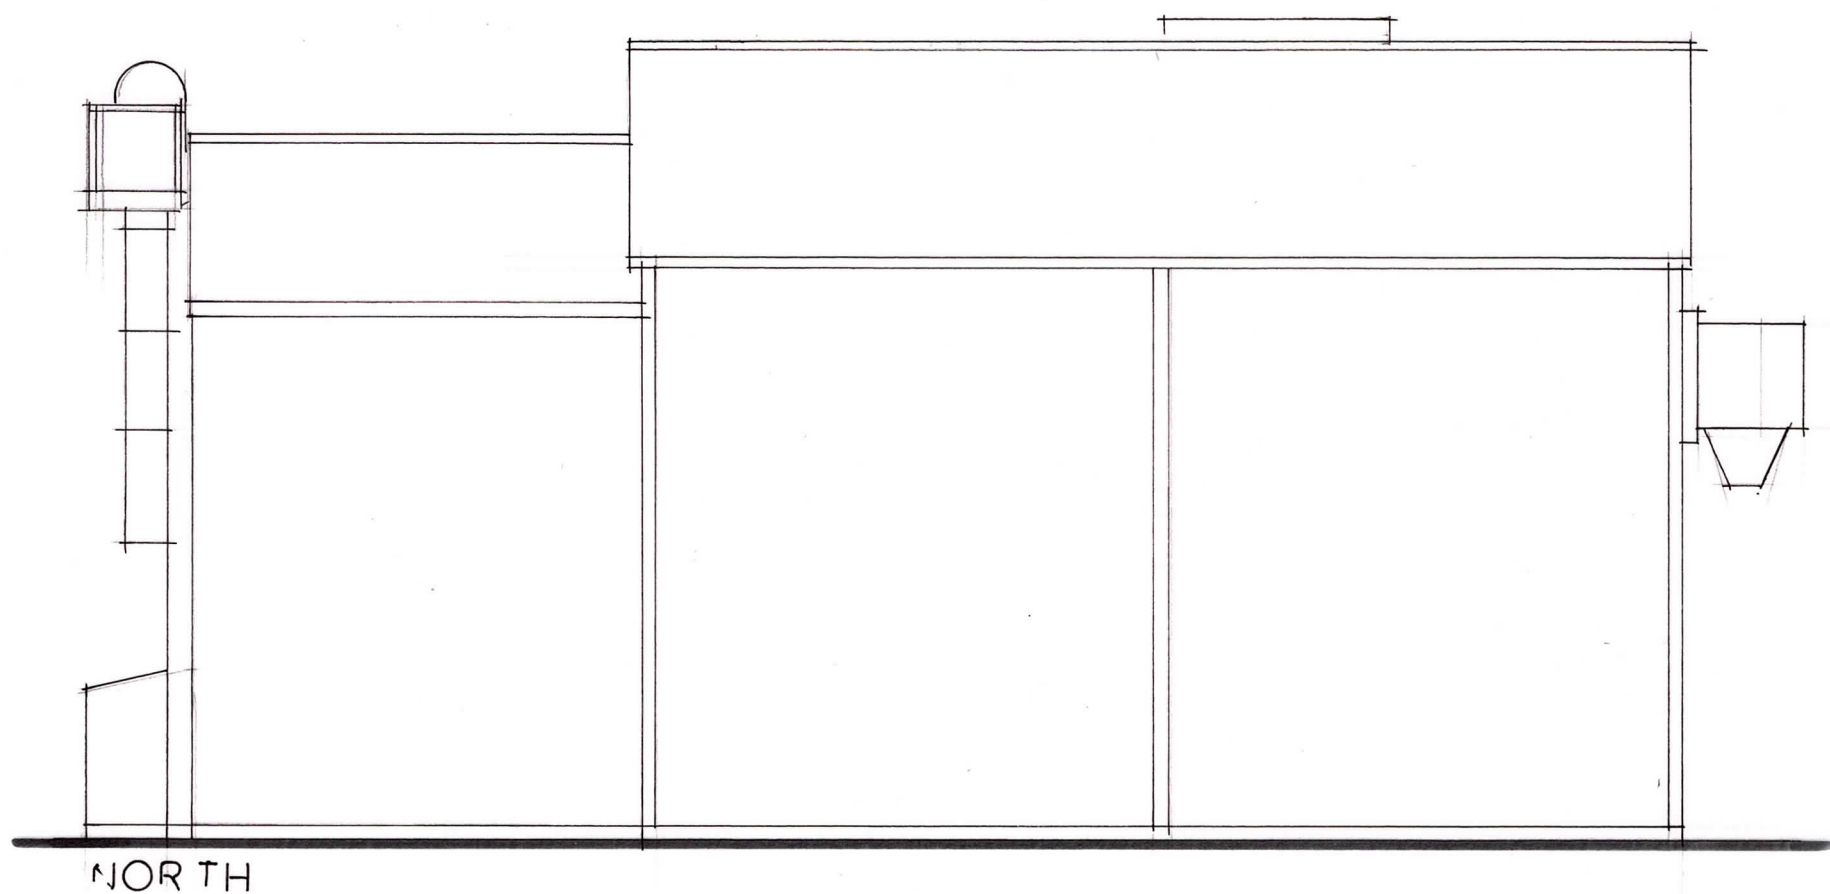

SCALE 1:100 AT A3

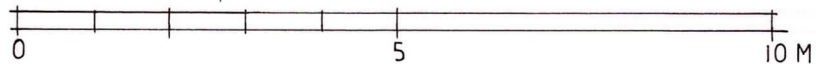

RJCA Chartered Architects
The White House, 2 Lavant Road
Chichester, West Sussex PO19 5RQ
Tel: 01243 779600
Mobile: 07973435493
Email: rjcatkinson@btinternet.com

Project Name: Lidsey Lodge Farm

Drawing: Existing grain dryer barn – sheet 3 of 3

Drawing Number: 2020/10/03 Rev.