

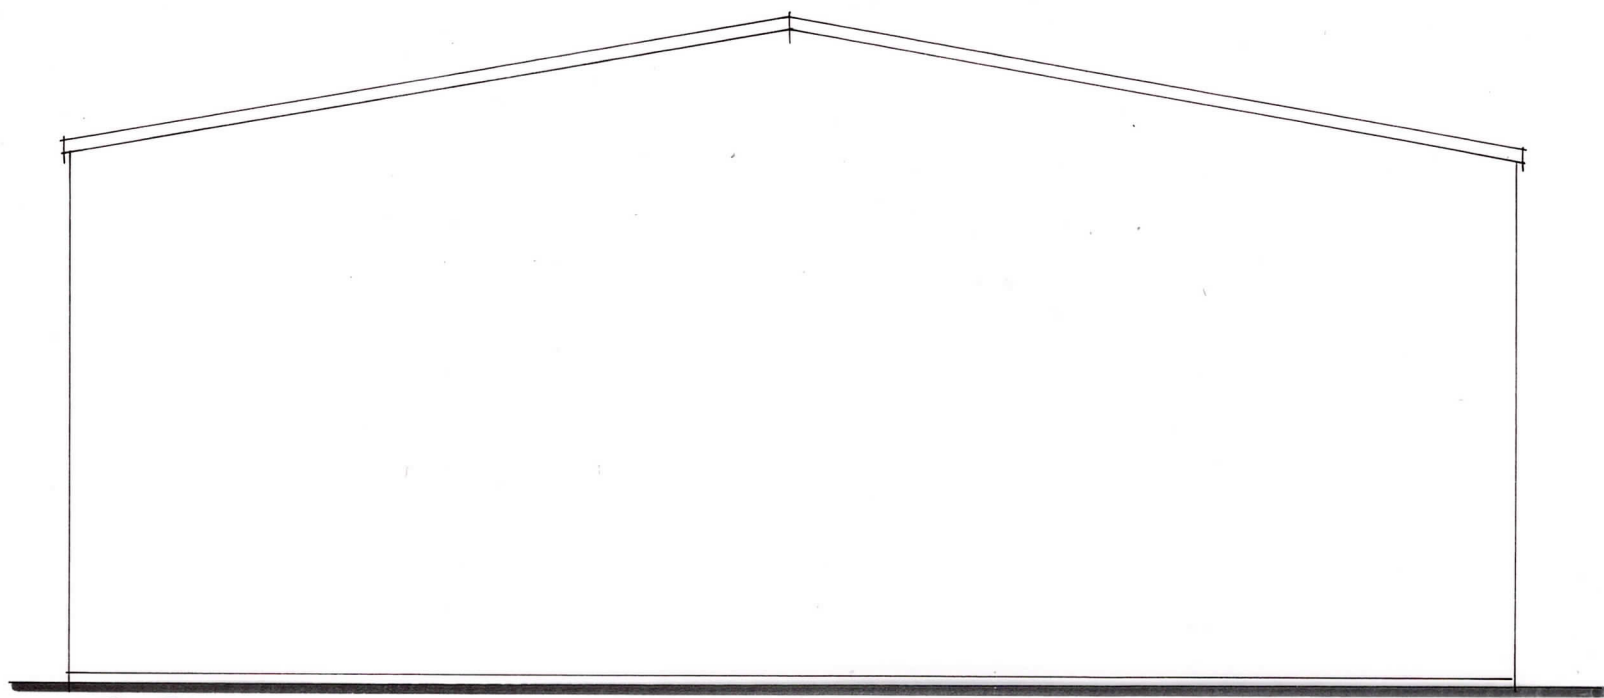
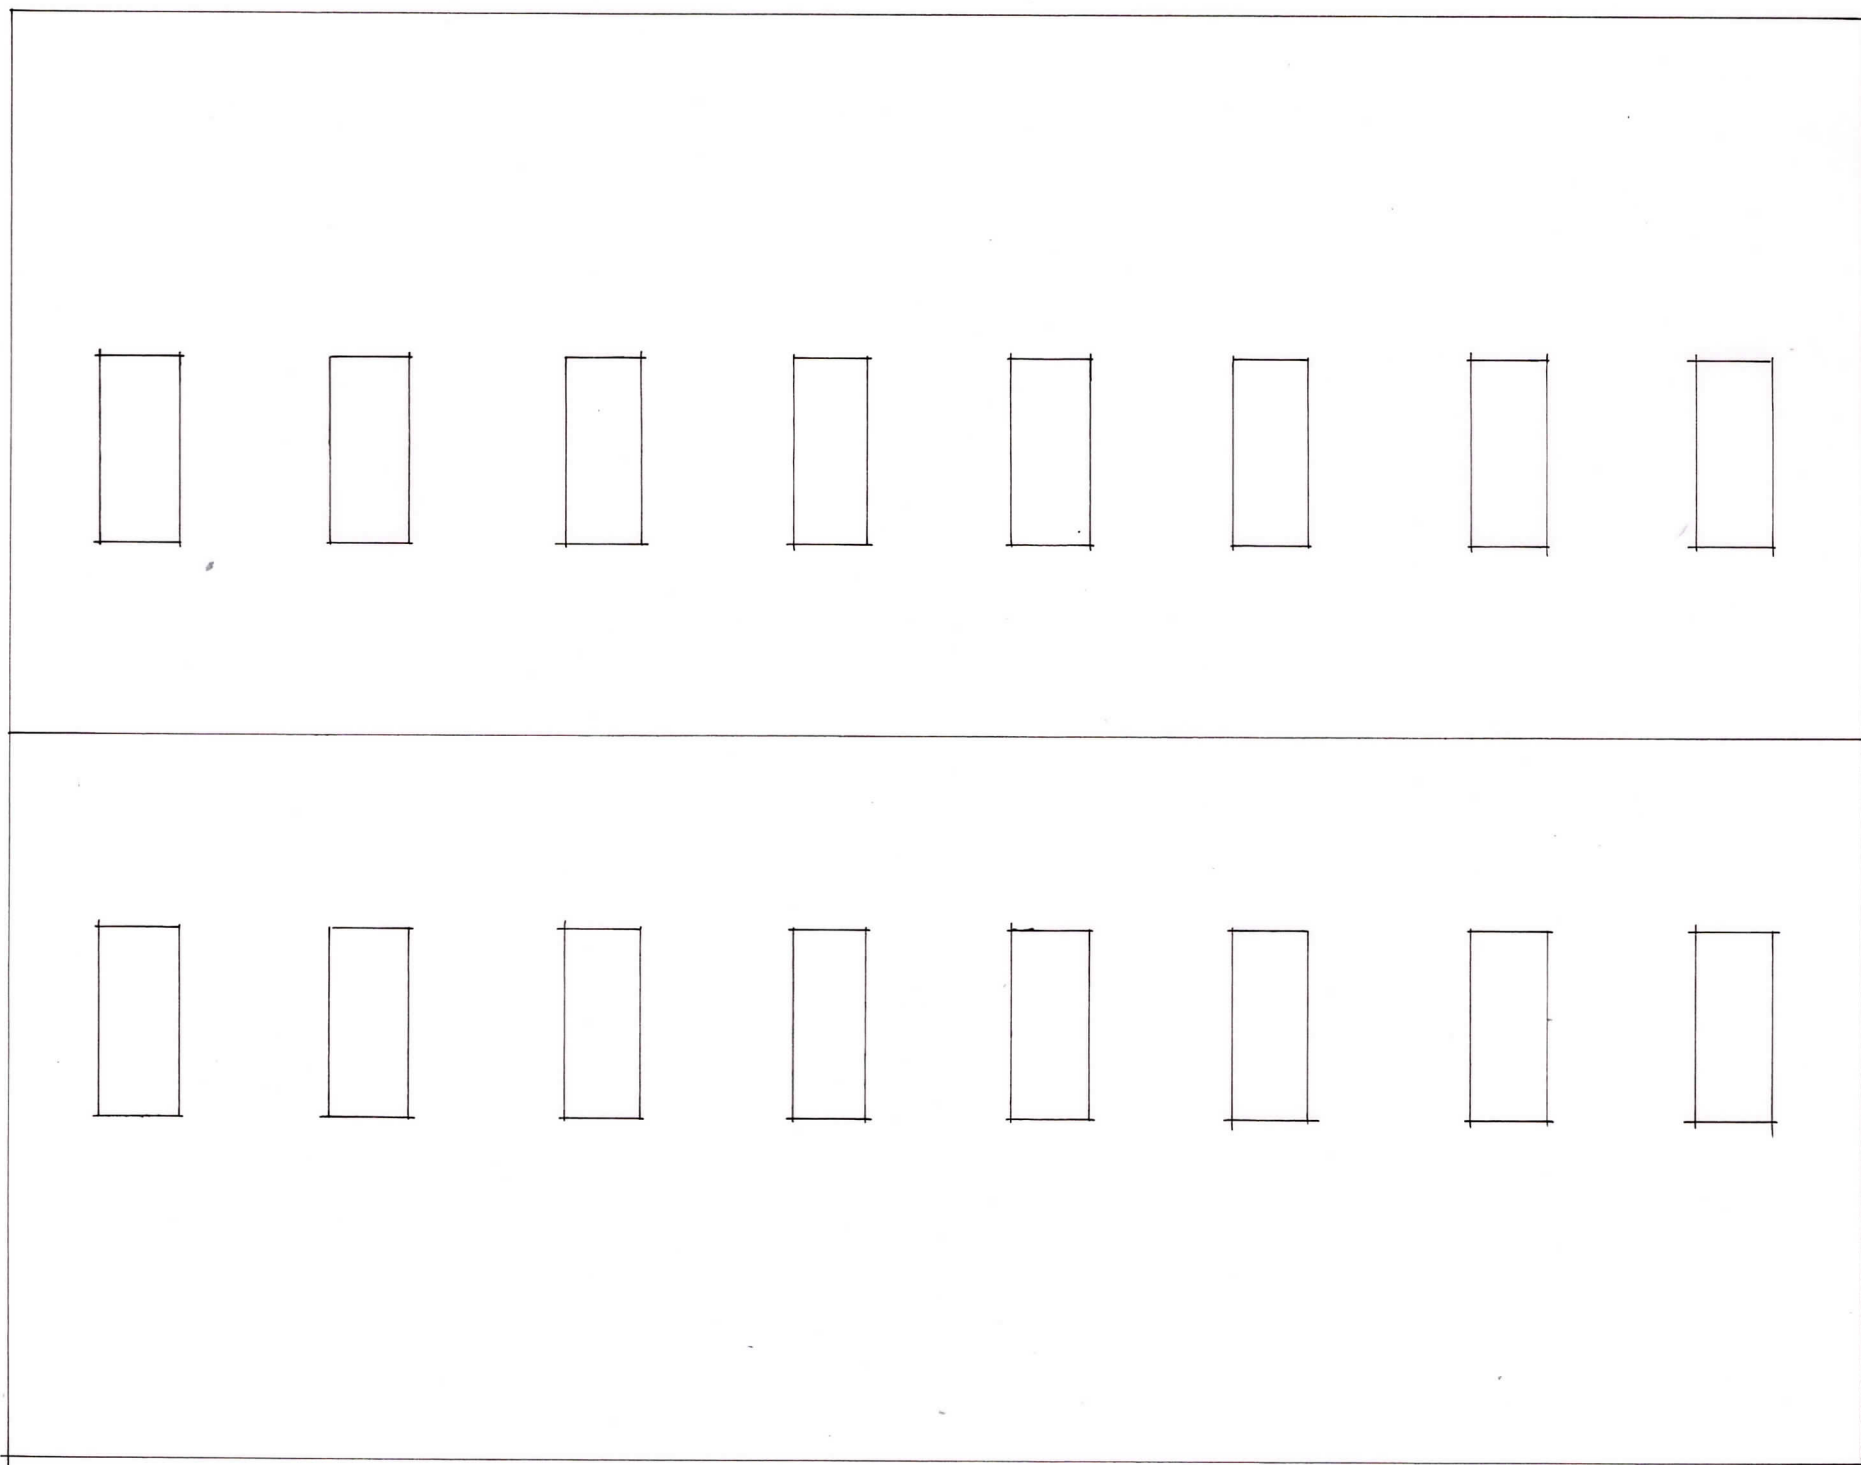


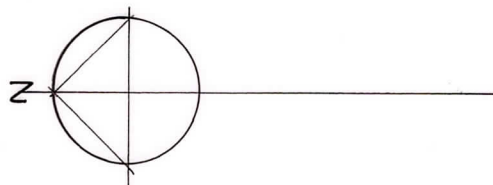

SOUTH

SCALE 1:100 AT A3

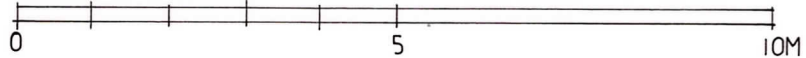

ROOF

RJCA Chartered Architects
 The White House, 2 Lavant Road
 Chichester, West Sussex PO19 5RQ
 Tel: 01243 779600
 Mobile: 07973435493
 Email: rjcatkinson@btinternet.com

Project Name: Lidsey Lodge Farm

Drawing: Existing storage barn 3 – sheet 2 of 3

Drawing Number: 2020/10/09 Rev.