


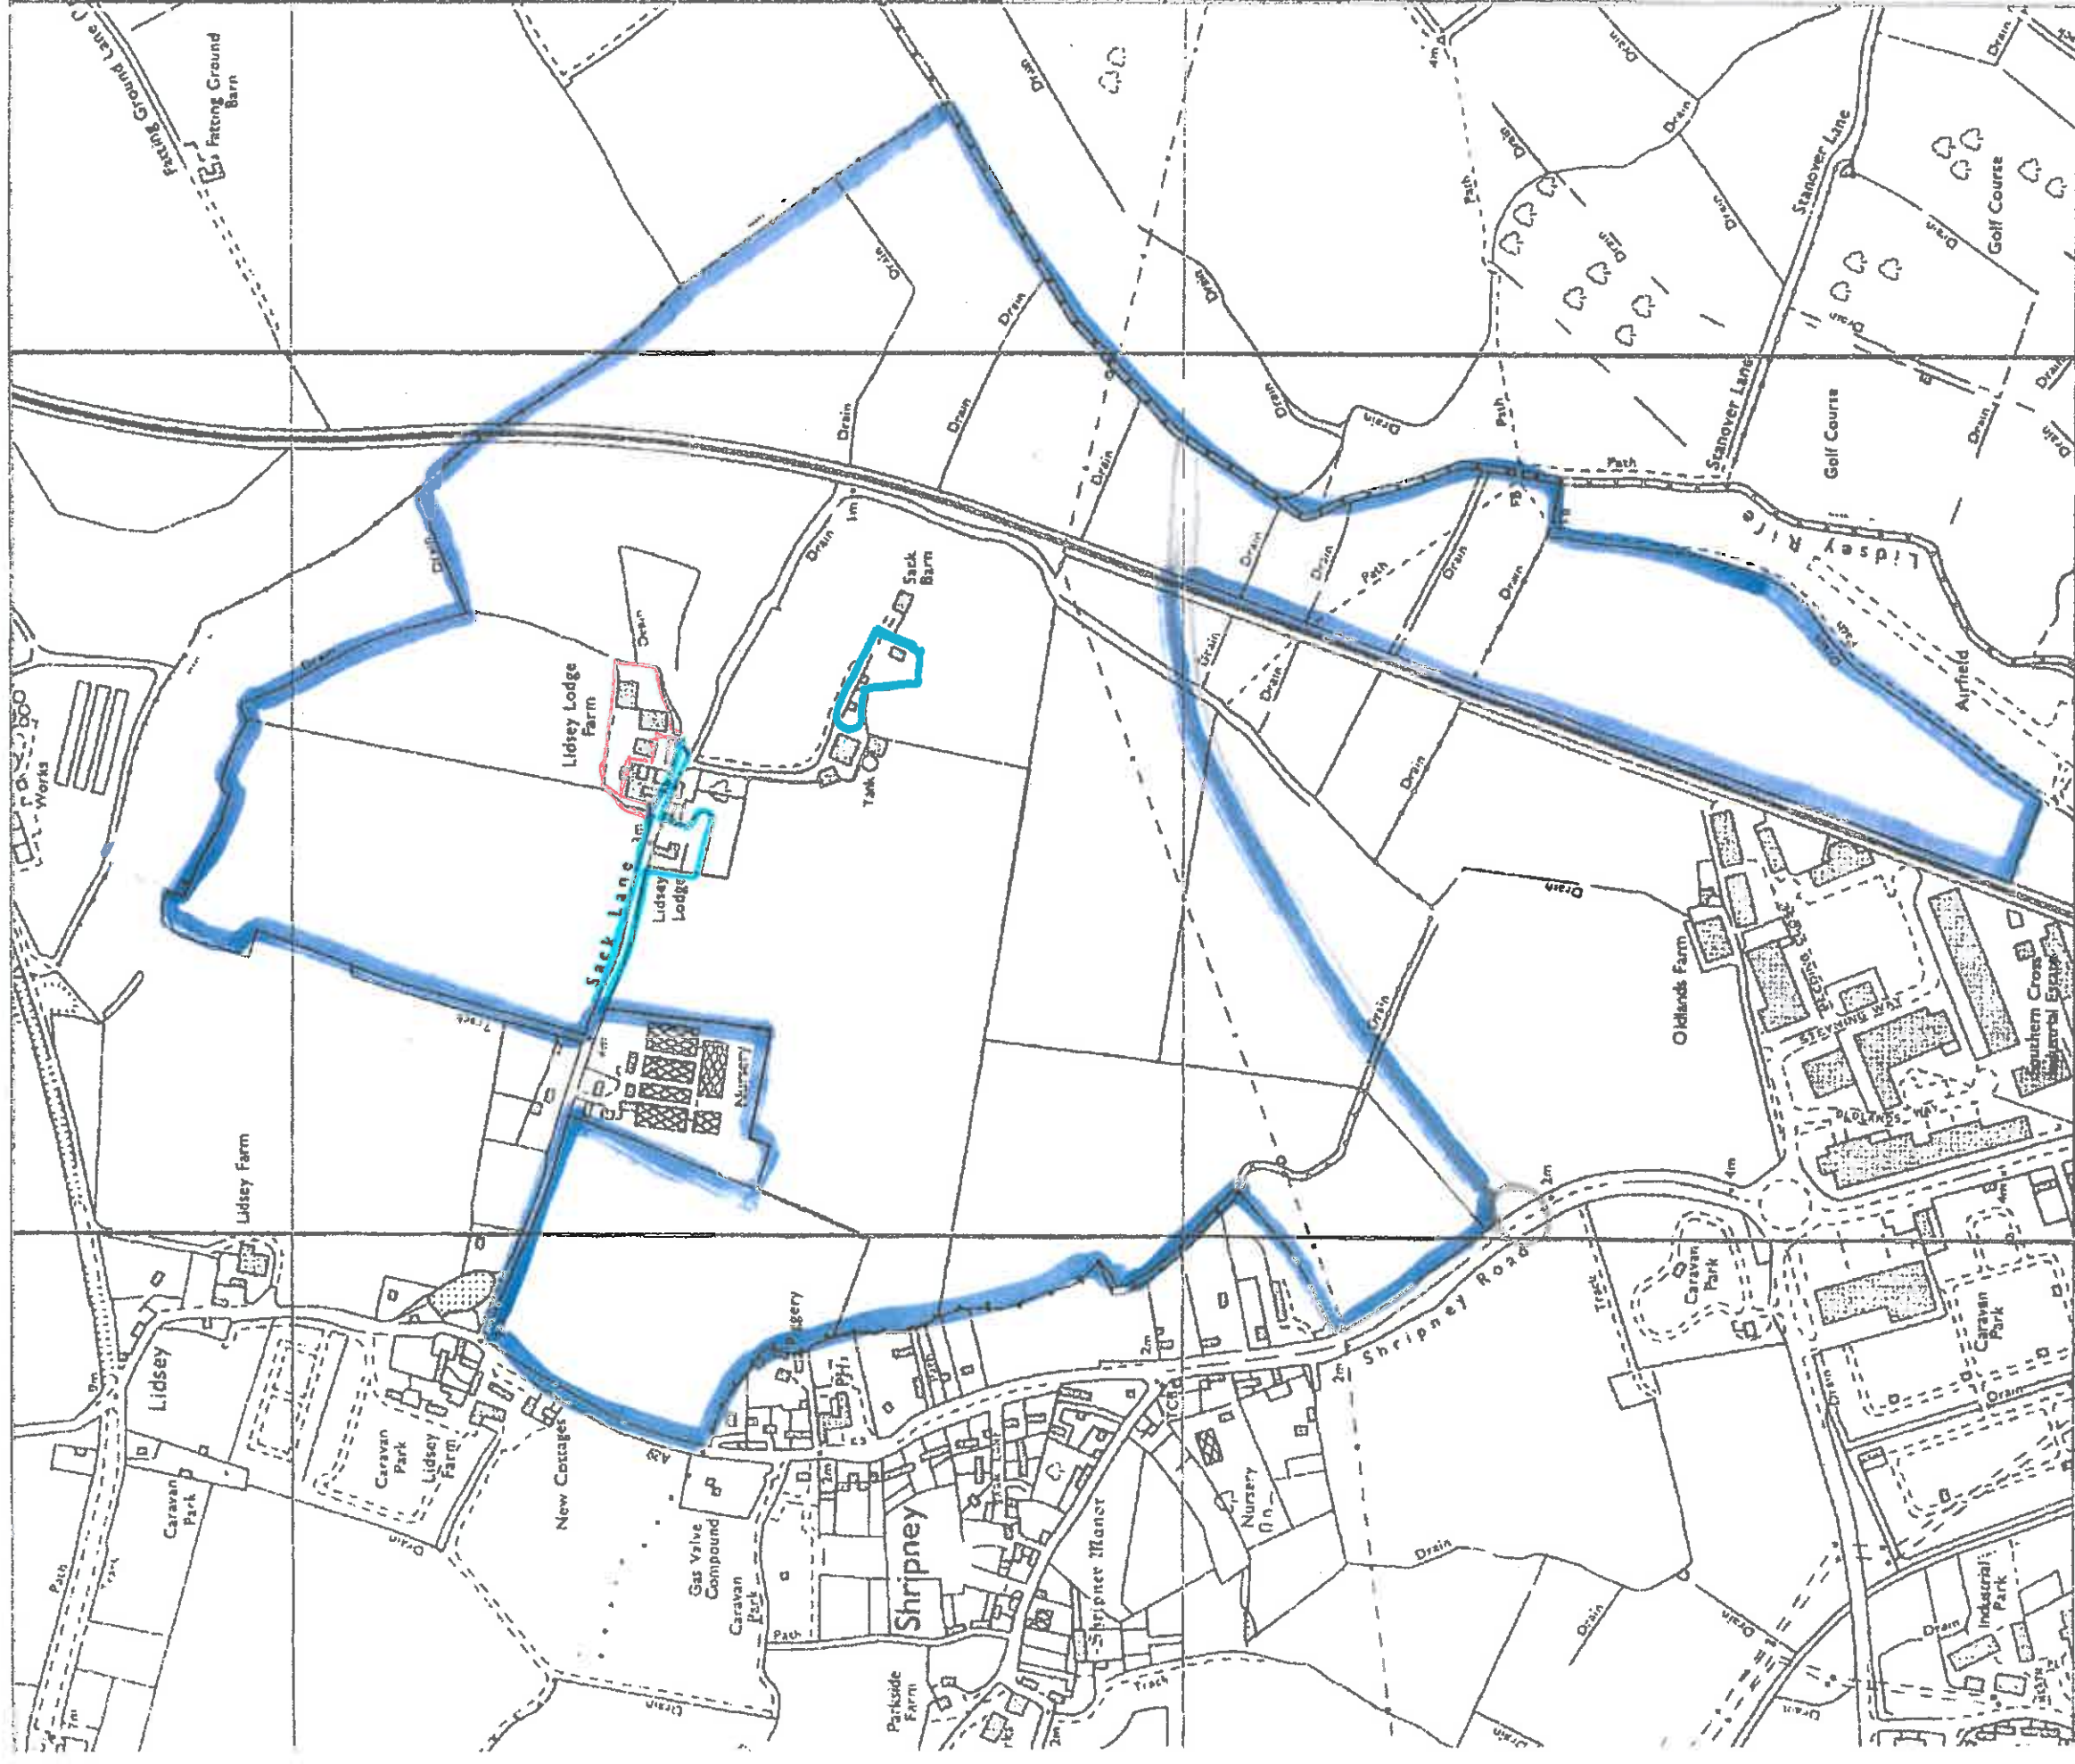

produced from Ordnance Survey digital map data with permission of the Controller of Her Majesty's Stationary Office, © Crown Copyright

Company	Scale: 1:10000	OPTIMIX
---------	-------------------	---------