
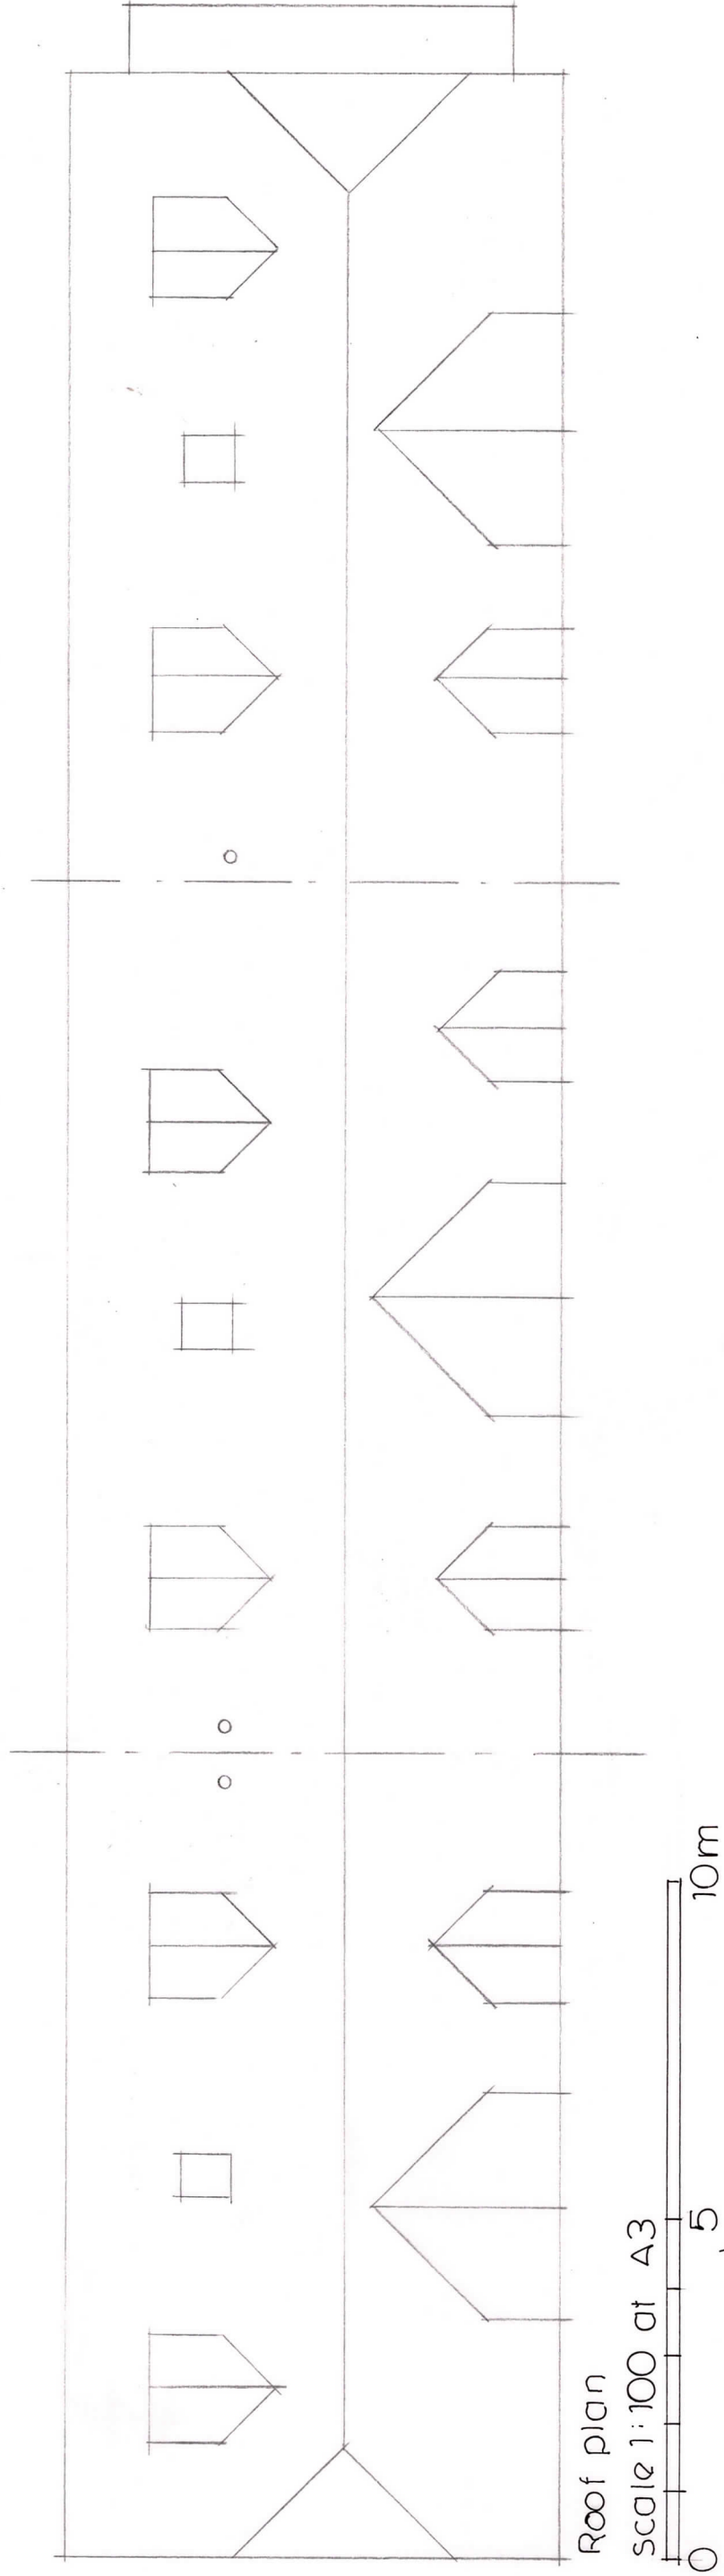
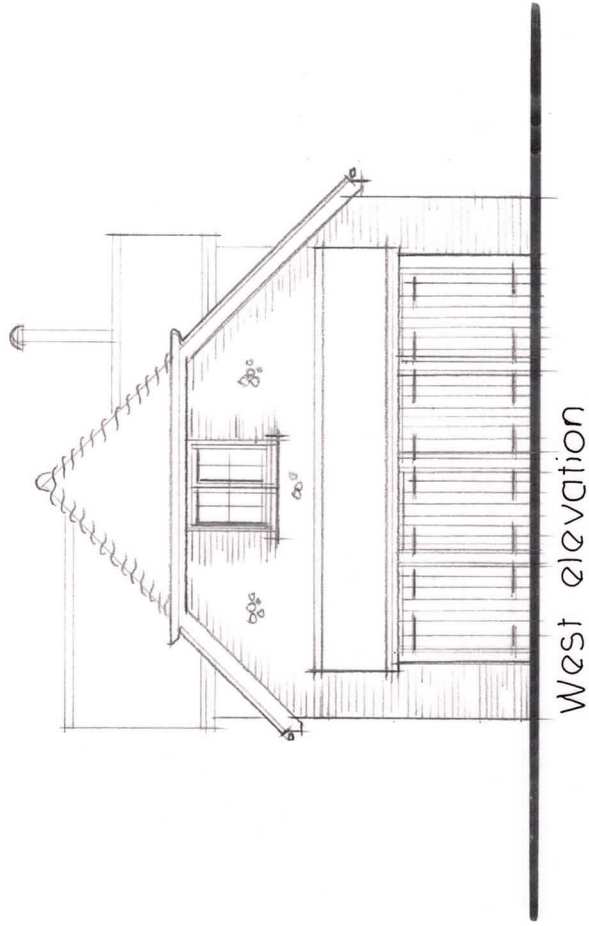


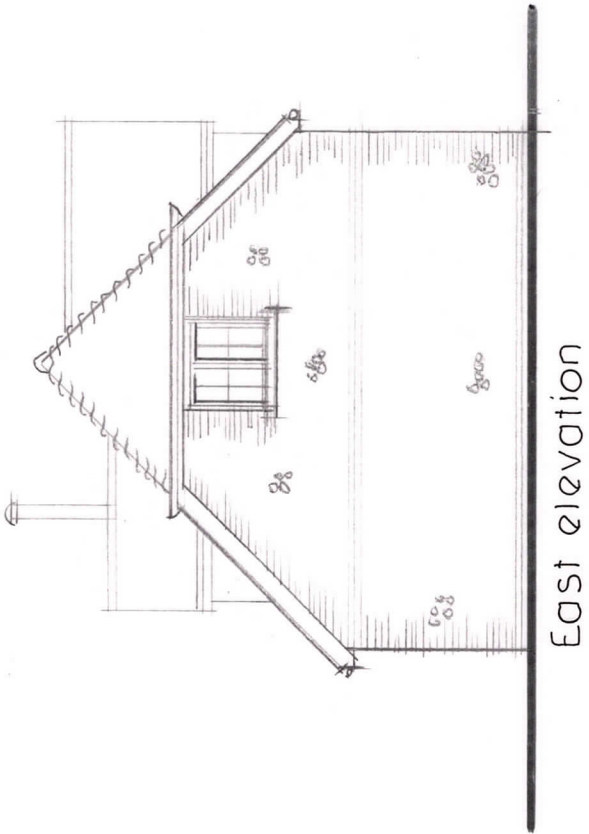

RJCA Chartered Architects

The White House, 2 Lavant Road
Chichester, West Sussex PO19 5RQ

Tel: 01243 779600

Mobile: 07973435493

Email: rjcatkinson@btinternet.com

Project Name: Lidsey Lodge Farm

Drawing: Units 6 to 8 – sheet 3 of 3

Drawing Number: 2020/10/21

Rev.