

Check all levels and dimensions on site and co-ordinate with all other contract documentation before ordering or carrying out work on site. These drawings and designs are the copyright thereof and the property of Studio 15 Architects. No part of these drawings or designs may be reproduced, stored in a retrieval system or used in any form without written permission from Studio 15 Architects.


N

01025Metres

Proposed Development site


Existing house

Proposed extension

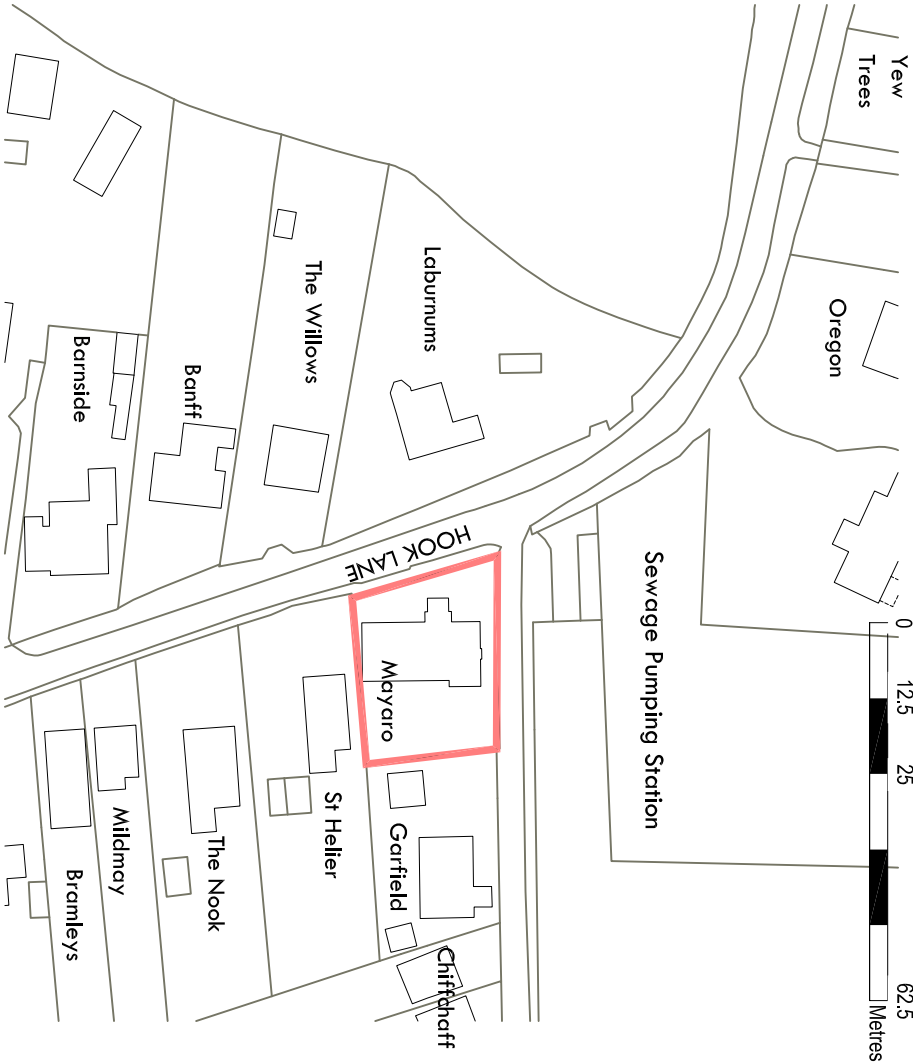


01 Location Plan

1:1250

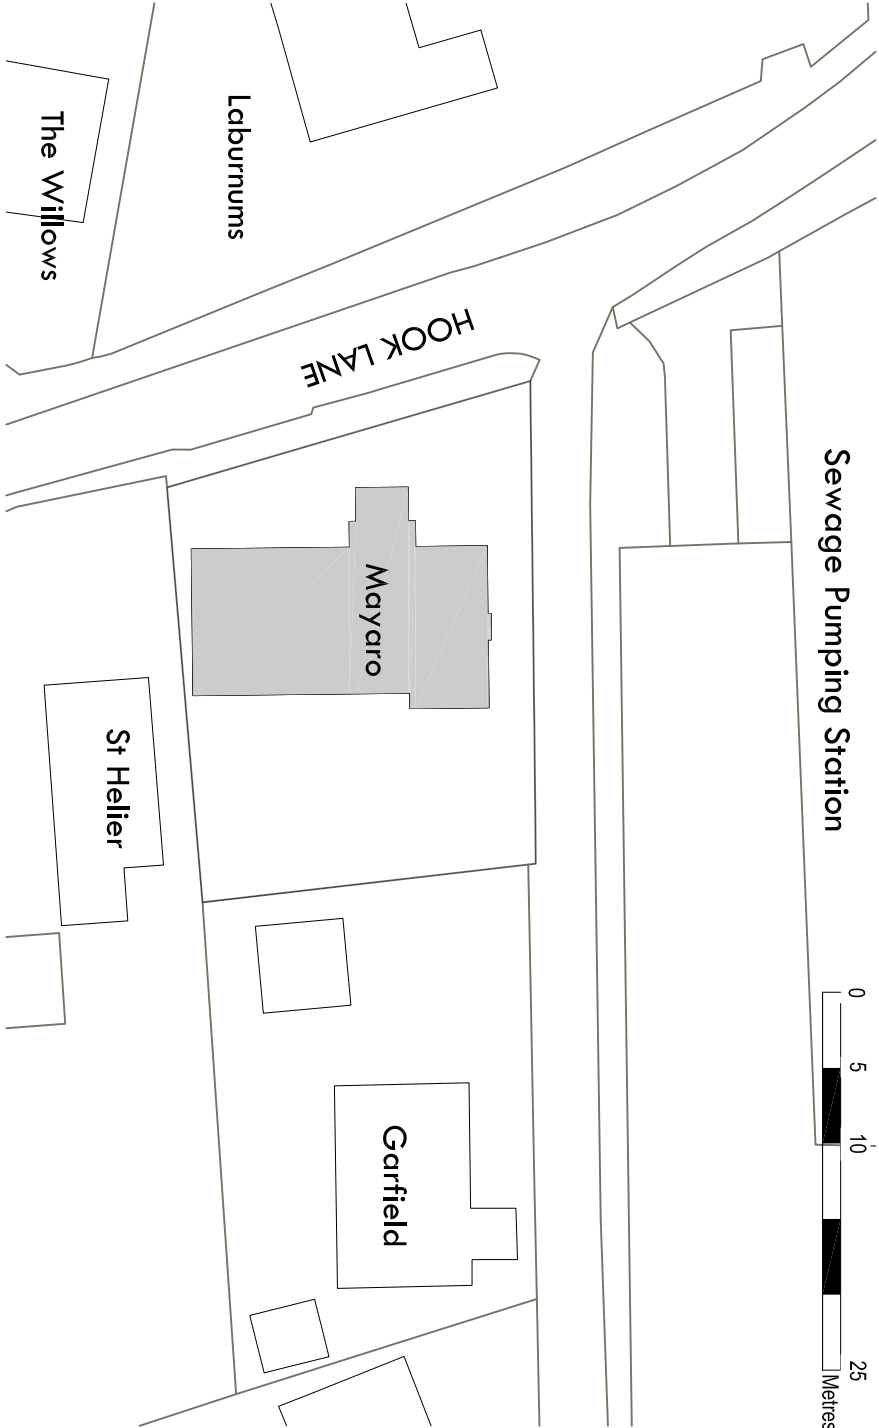

02 Existing Block Plan

1:500

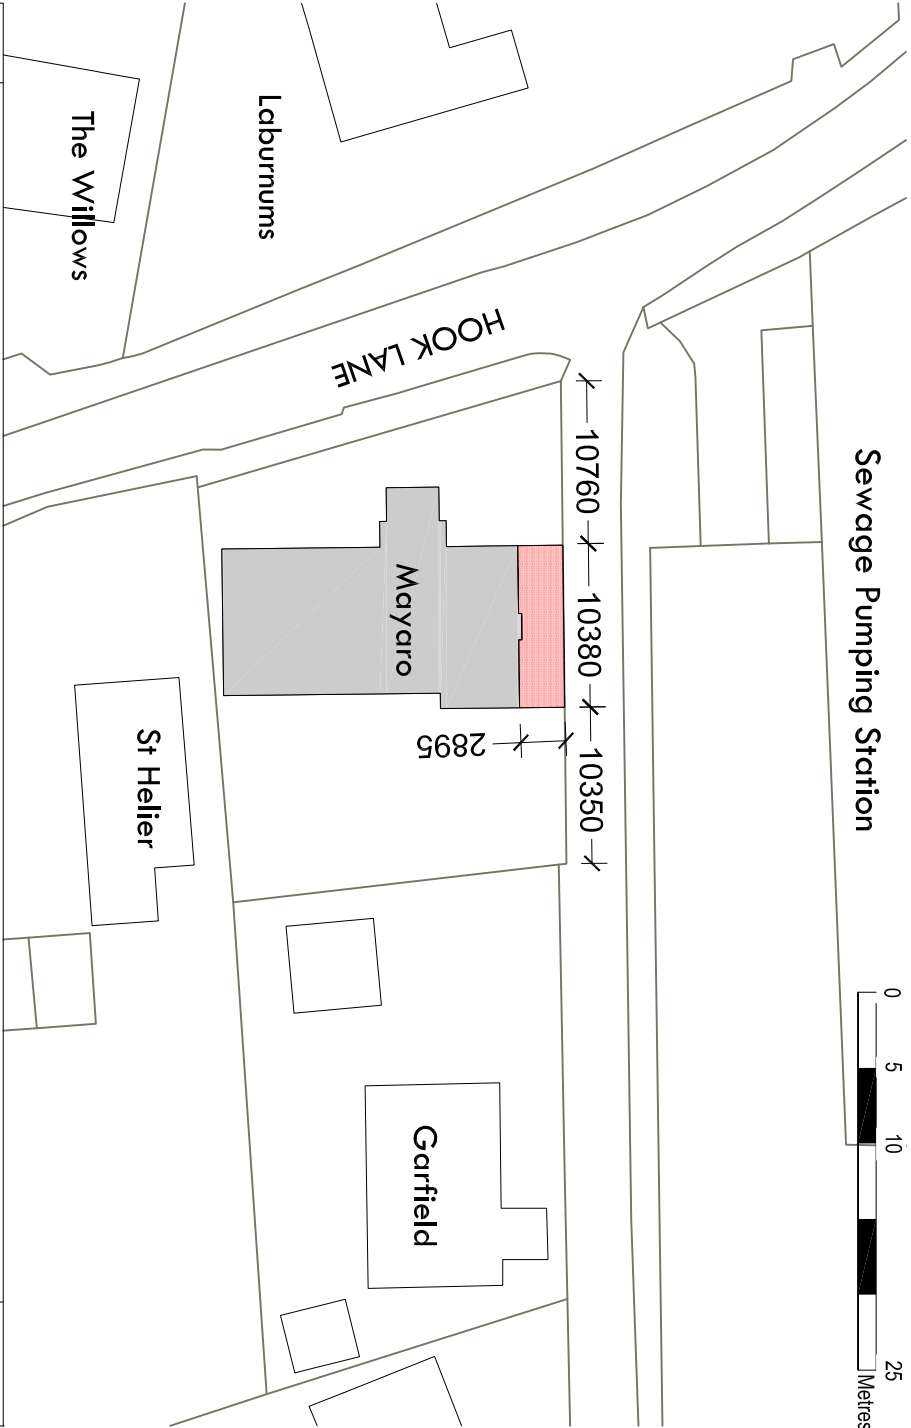

03 Proposed Block Plan

1:500

STUDIO15 ARCHITECTS
31, Orchard Avenue
Worthing
West Sussex
BN14 7PY
07894306373
mail@studio15architects.co.uk
www.studio15architects.co.uk

Ms Alexia Brooke
Site Address
Mayaro House, Hook Lane
Aldingbourne, Chichester
PO20 3TE
Project Name
Proposed Garage Extension

Project Ref:	AIBR
Date:	07.03.2018
Scale:	As Stated at A3
Drawn:	SDS Checked:MR
PLANNING ISSUE	