


EXISTING ELEVATIONS

1:200

Check all levels and dimensions on site and co-ordinate with all other contract documentation before ordering or carrying out work on site. These drawings and designs are the copyright thereof and the property of Studio 15 Architects and shall remain the property of Studio 15 Architects without written permission from Studio 15 Architects.

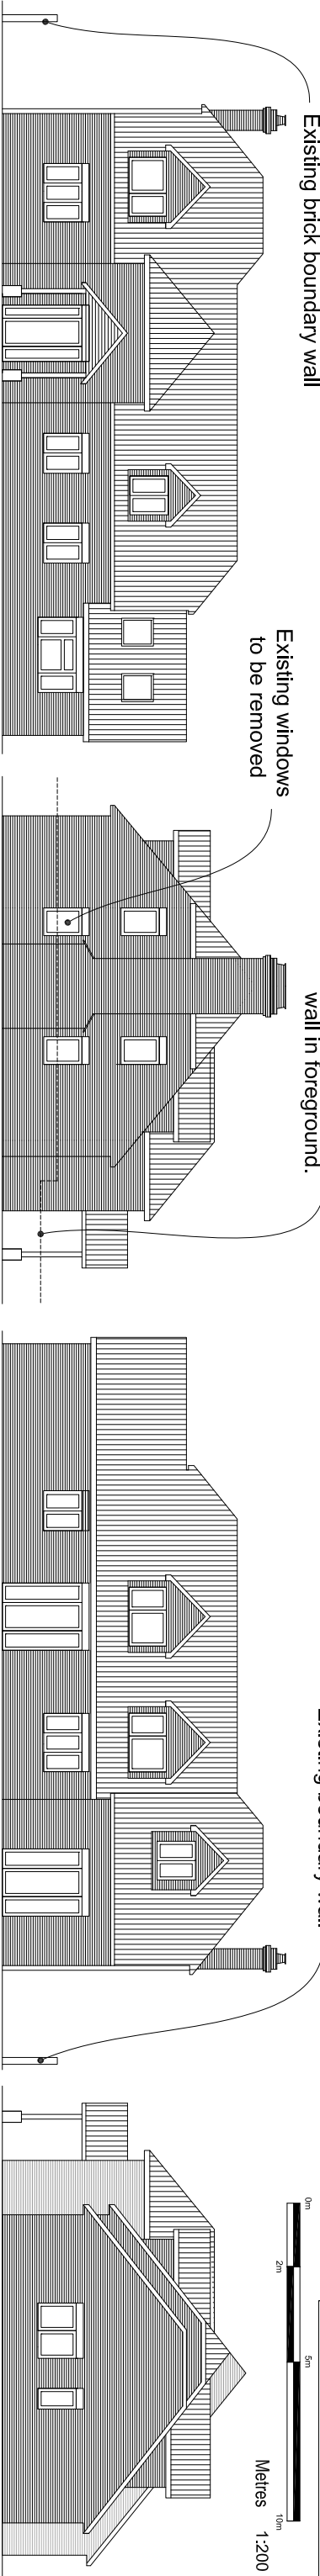

West (Front) Elevation


North (Side) Elevation

East (Rear) Elevation

South (Side) Elevation

PROPOSED ELEVATIONS

1:200

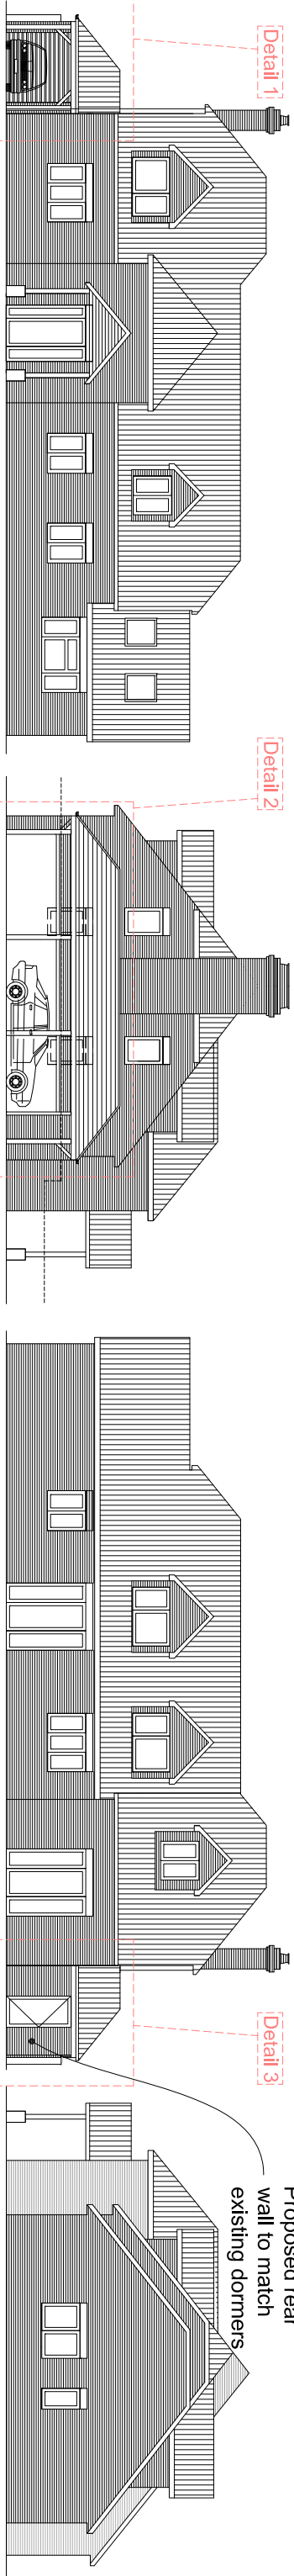

West (Front) Elevation


North (Side) Elevation

East (Rear) Elevation

South (Side) Elevation

PROPOSED DETAILS

1:100

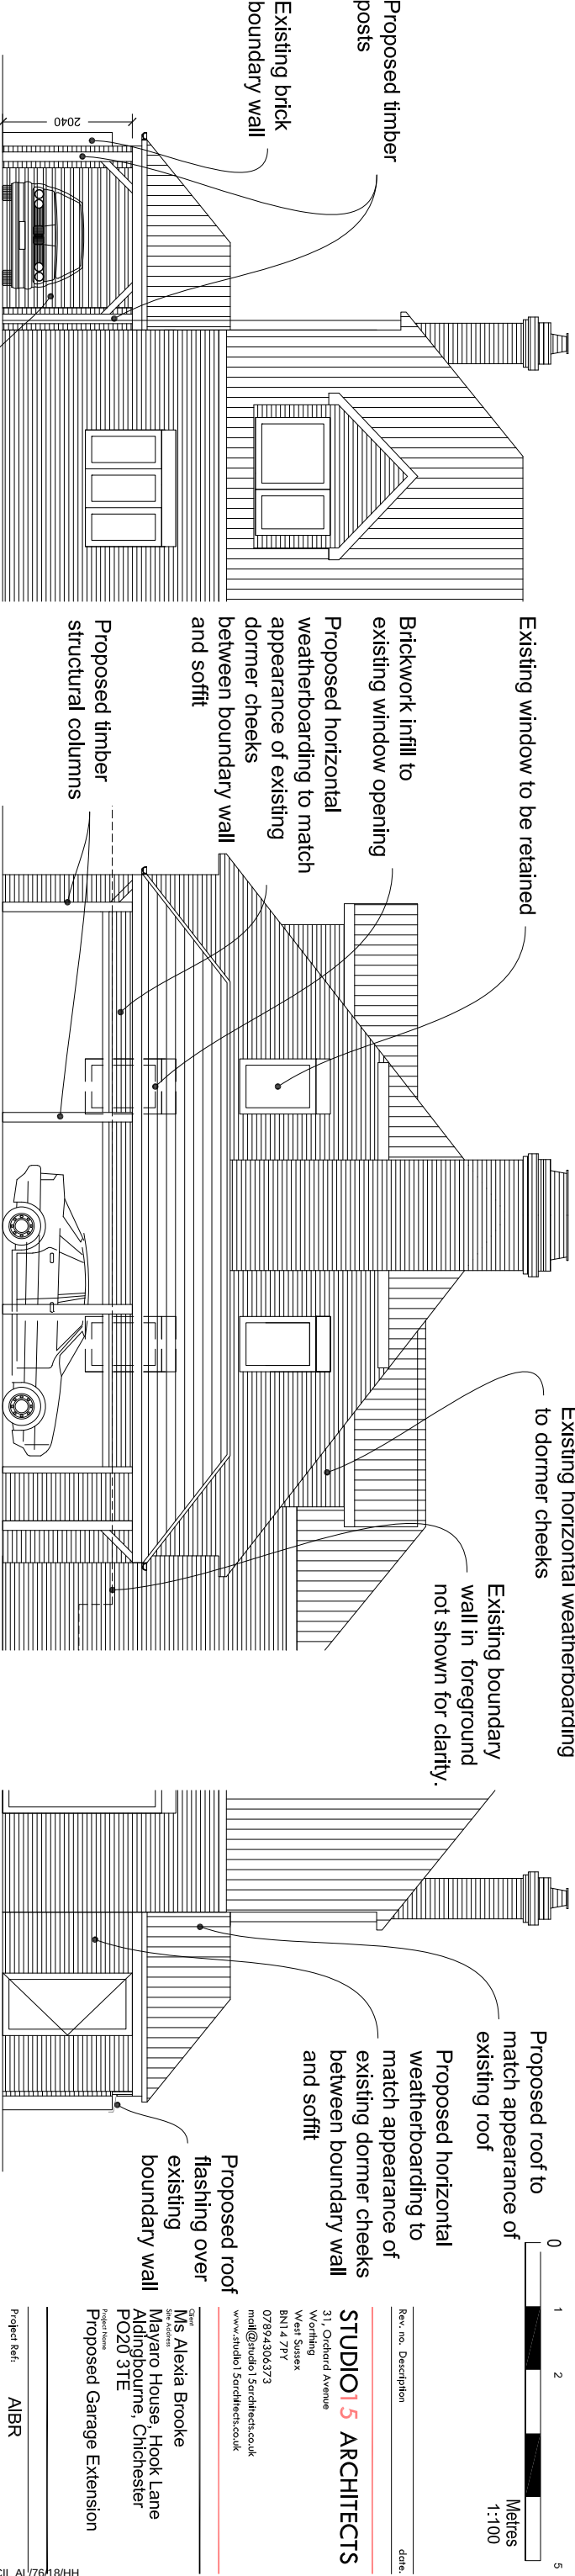

Detail 1

Detail 2

Detail 3

Proposed Front Elevation (part) Garage

Proposed Front Elevation (part) Garage

Proposed Rear Elevation (part)