


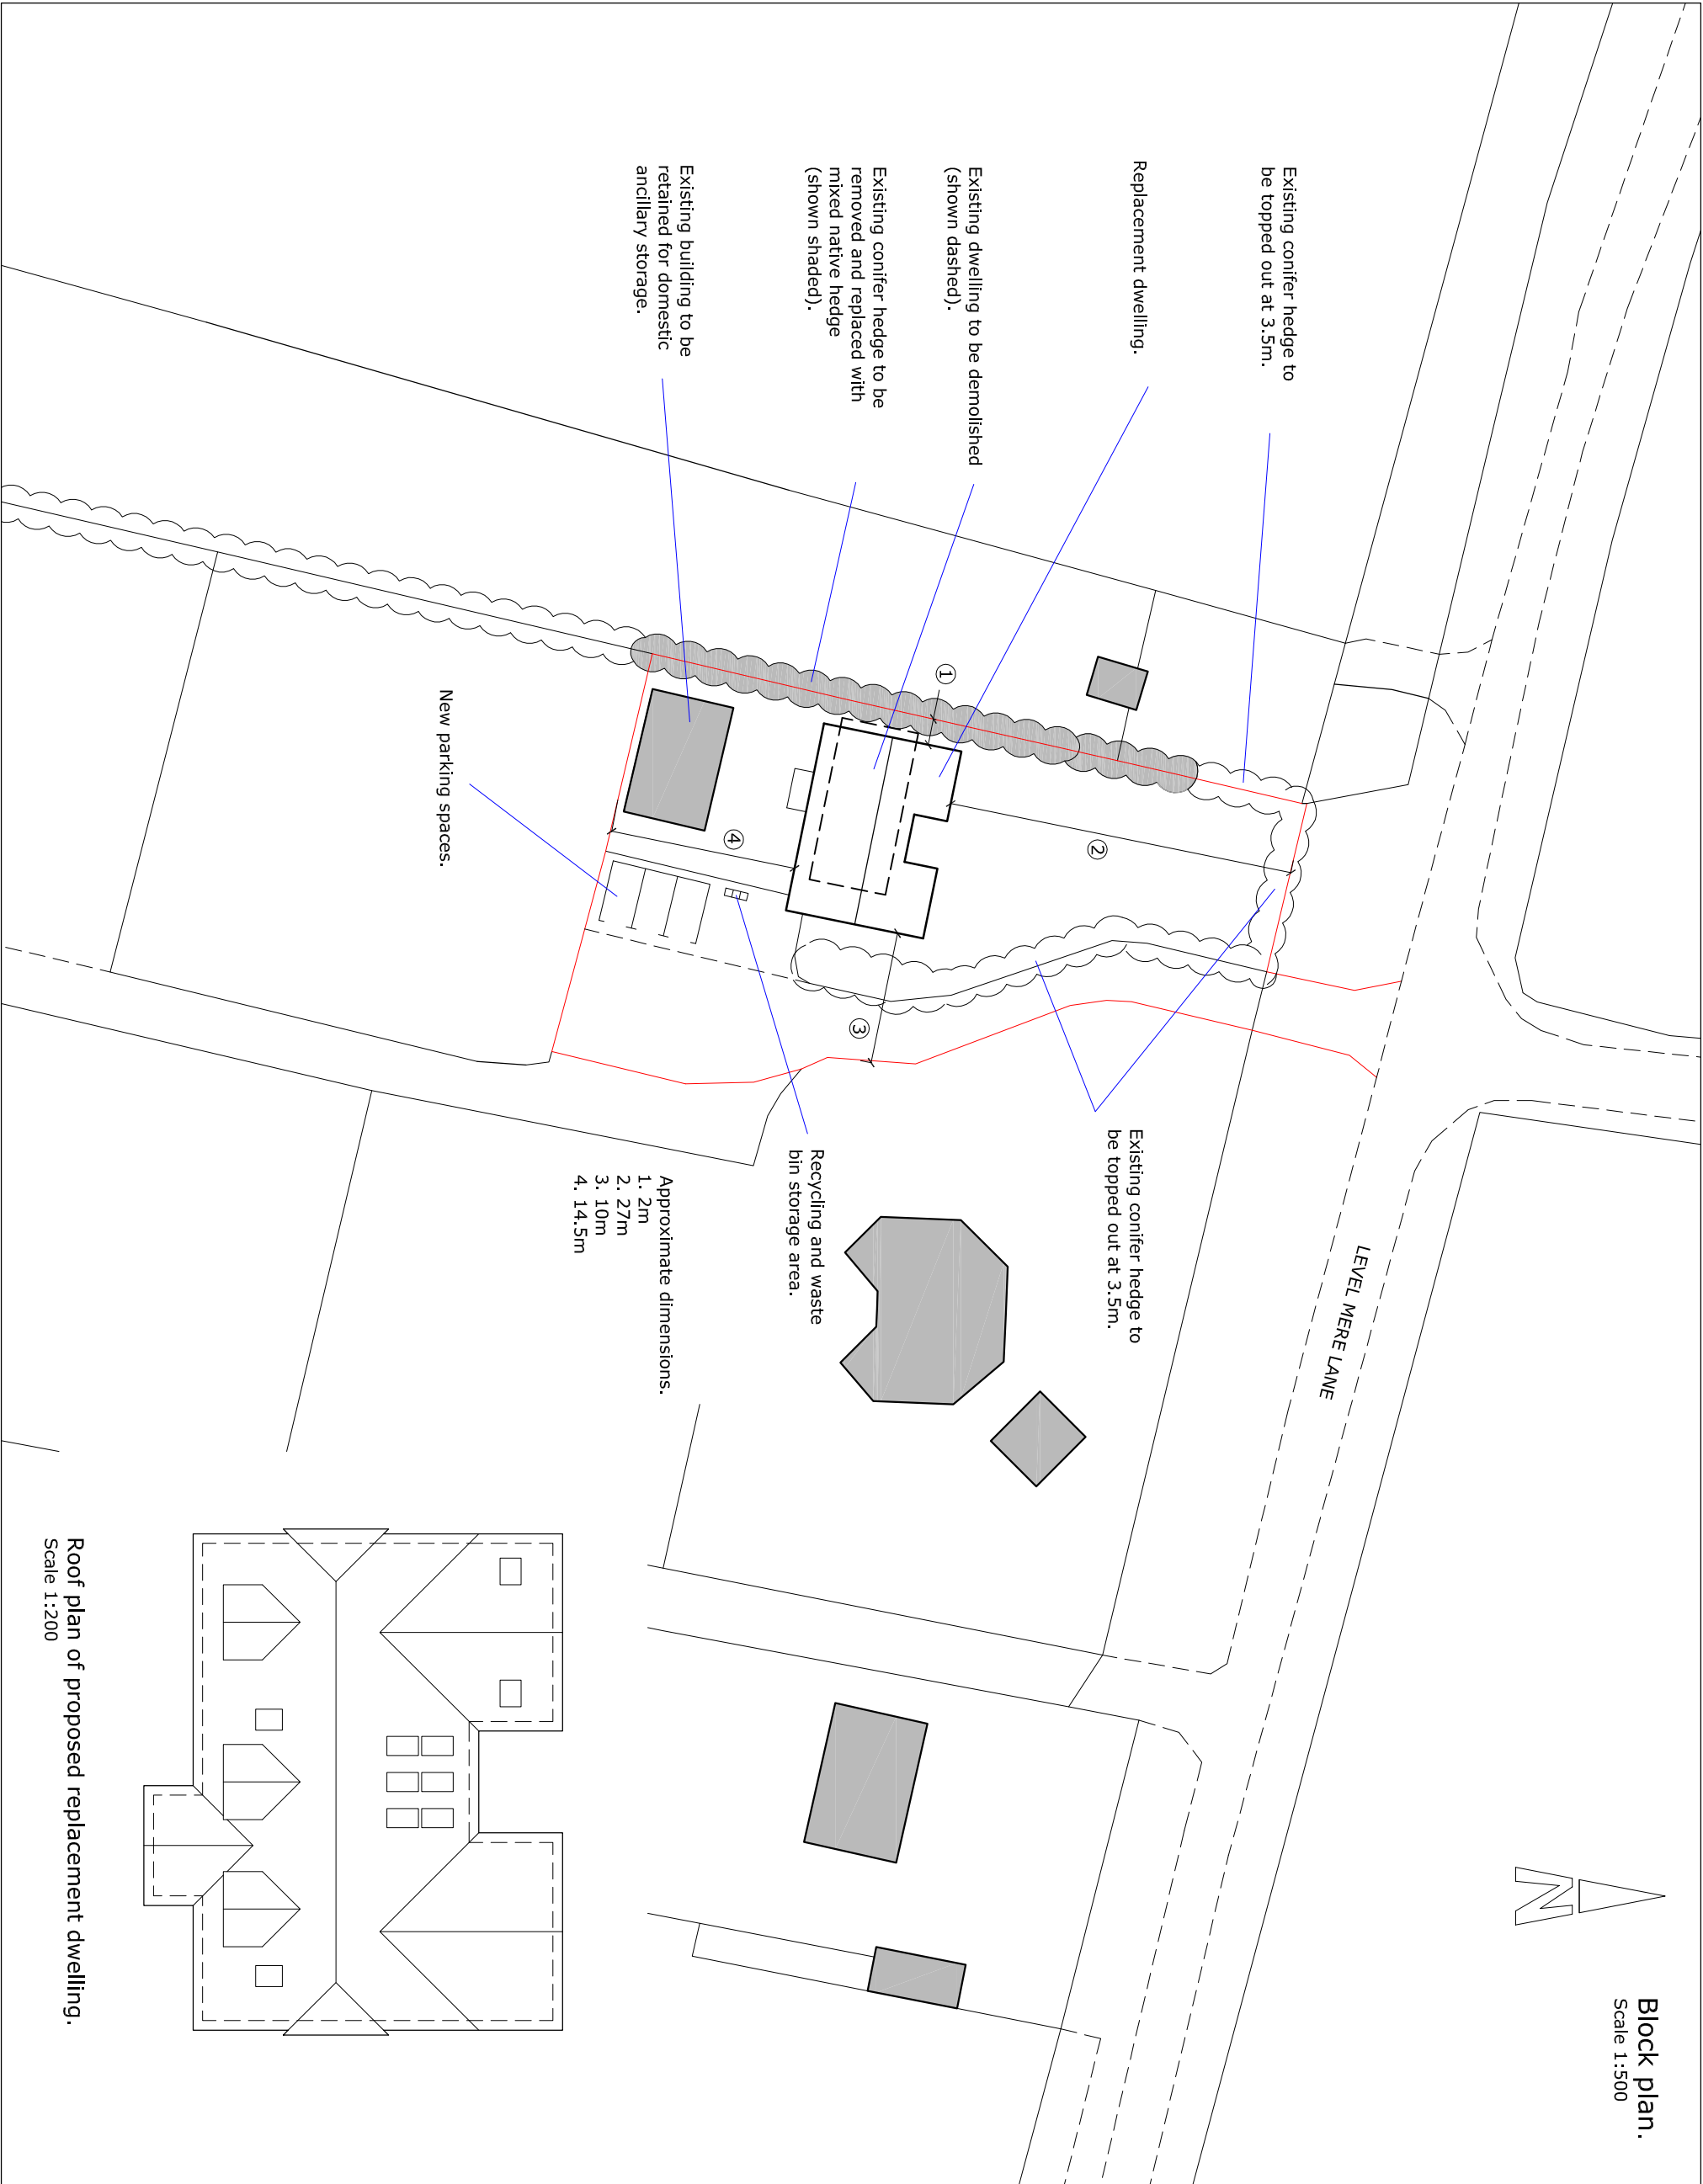

All dimensions to be verified on site by the Contractor before the commencement of any works. No work is to extend over adjoining properties without express permission. Do not scale from drawing. All dimension are in millimetres unless otherwise stated.		Scale @ 1:500	
Demolition of existing dwelling and erection of replacement 3 bedroom chalet style dwelling.		Block plan Confers Level Mere Lane Fontwell West Sussex	
Plan No: PL/CN/03R1 Scale: as indicated		Drawing size: A3	
07769 952066 01403 214666 design planning applications building regulations			