



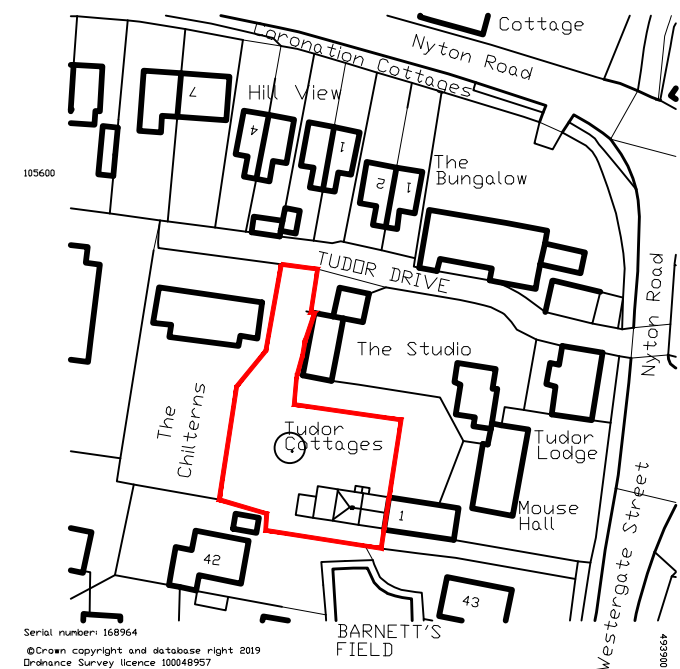


Site location plan 1:1250

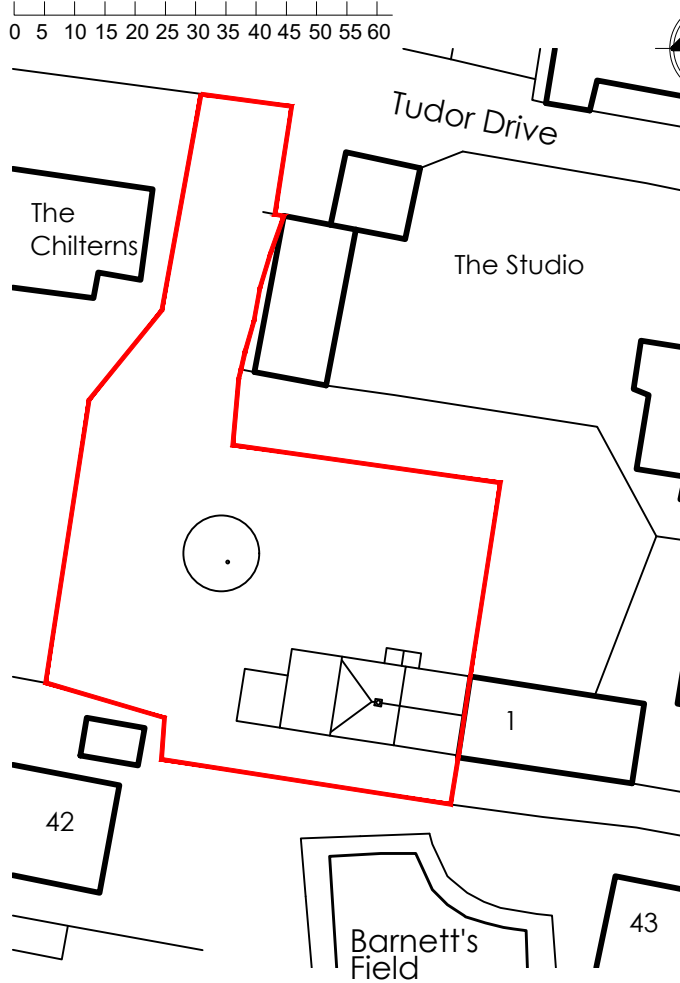


Block plan 1:500

0 5 10 15 20 25

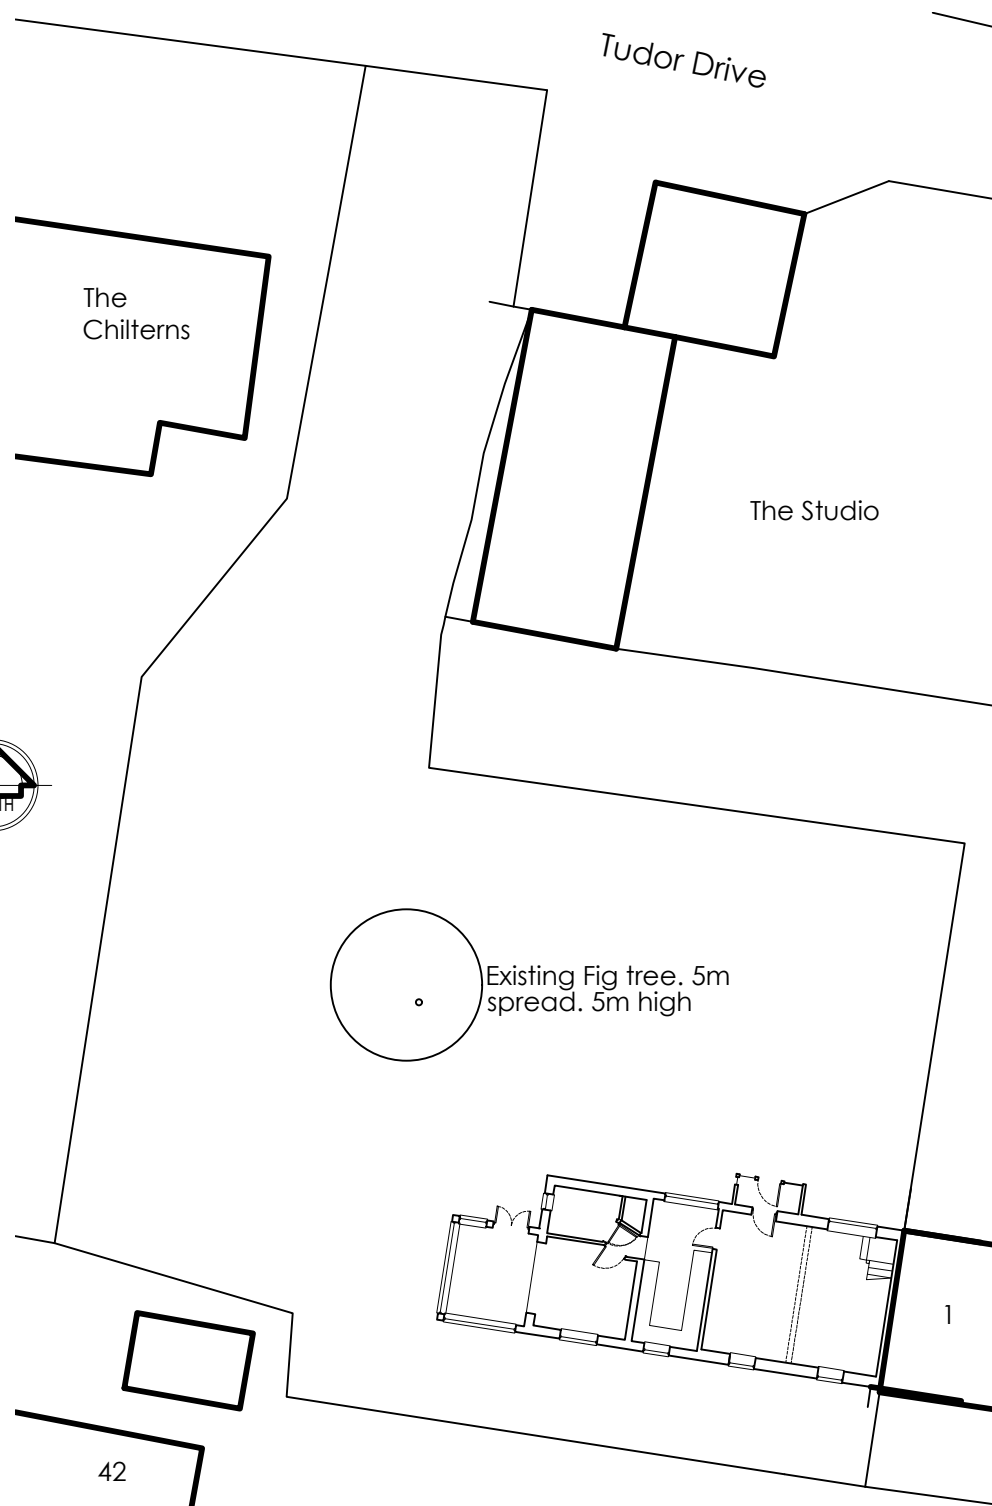


Site plan 1:250

0 1 2 3 4 5 6 7 8 9 10 11 12

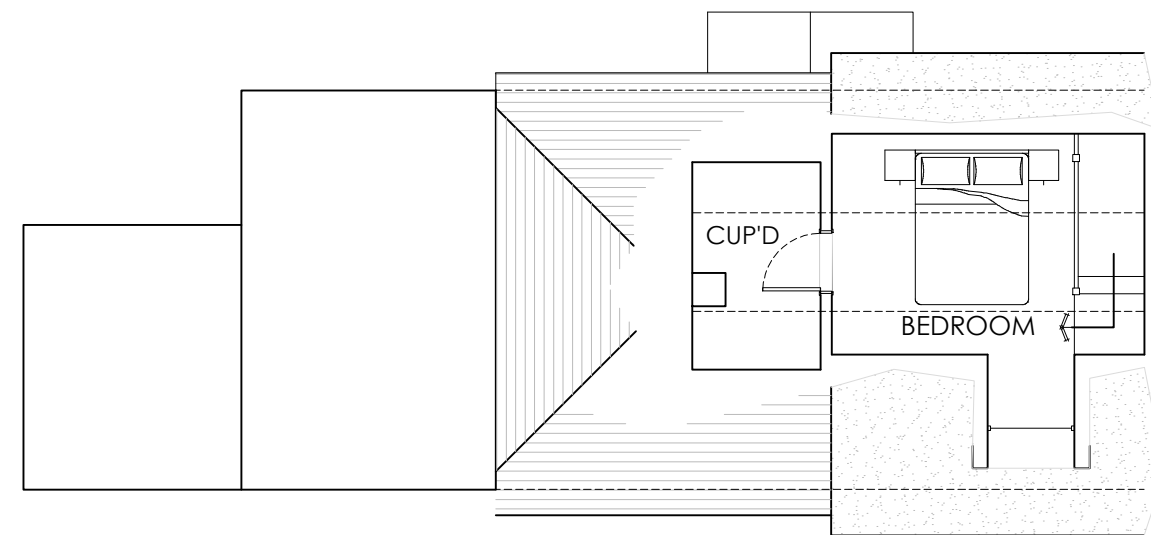

First floor plan 1:100

0 1 2 3 4 5

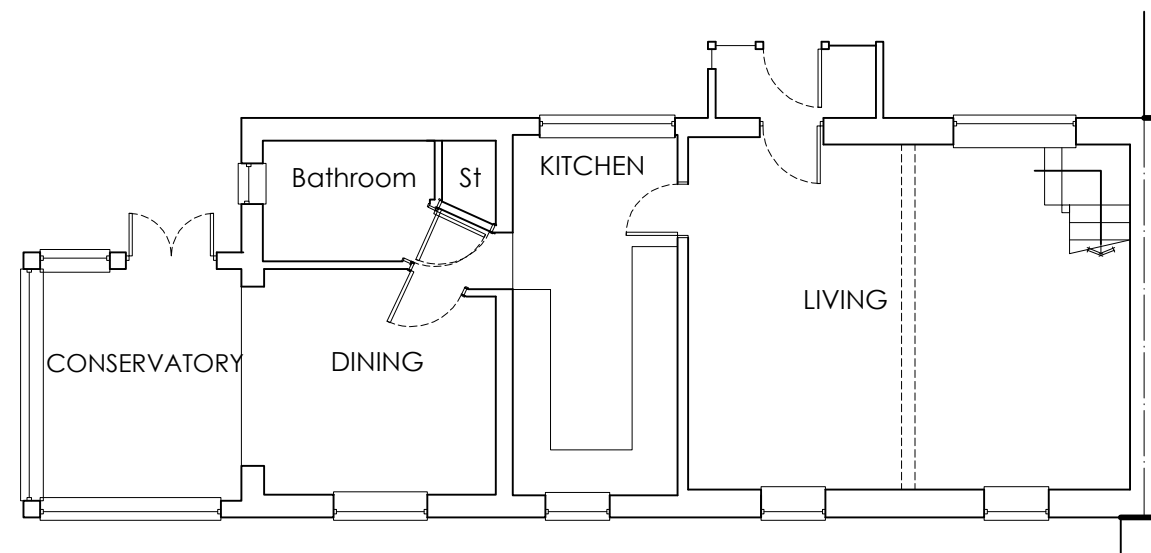

Ground floor plan 1:100

0 1 2 3 4 5

