


Tel: 020 8943 4032
 Fax: 020 8977 8344
 email: reception@cunnantownplanning.co.uk
 67 Strathmore Road, Teddington, Middlesex, TW11 8UH

cunnane
 town planning

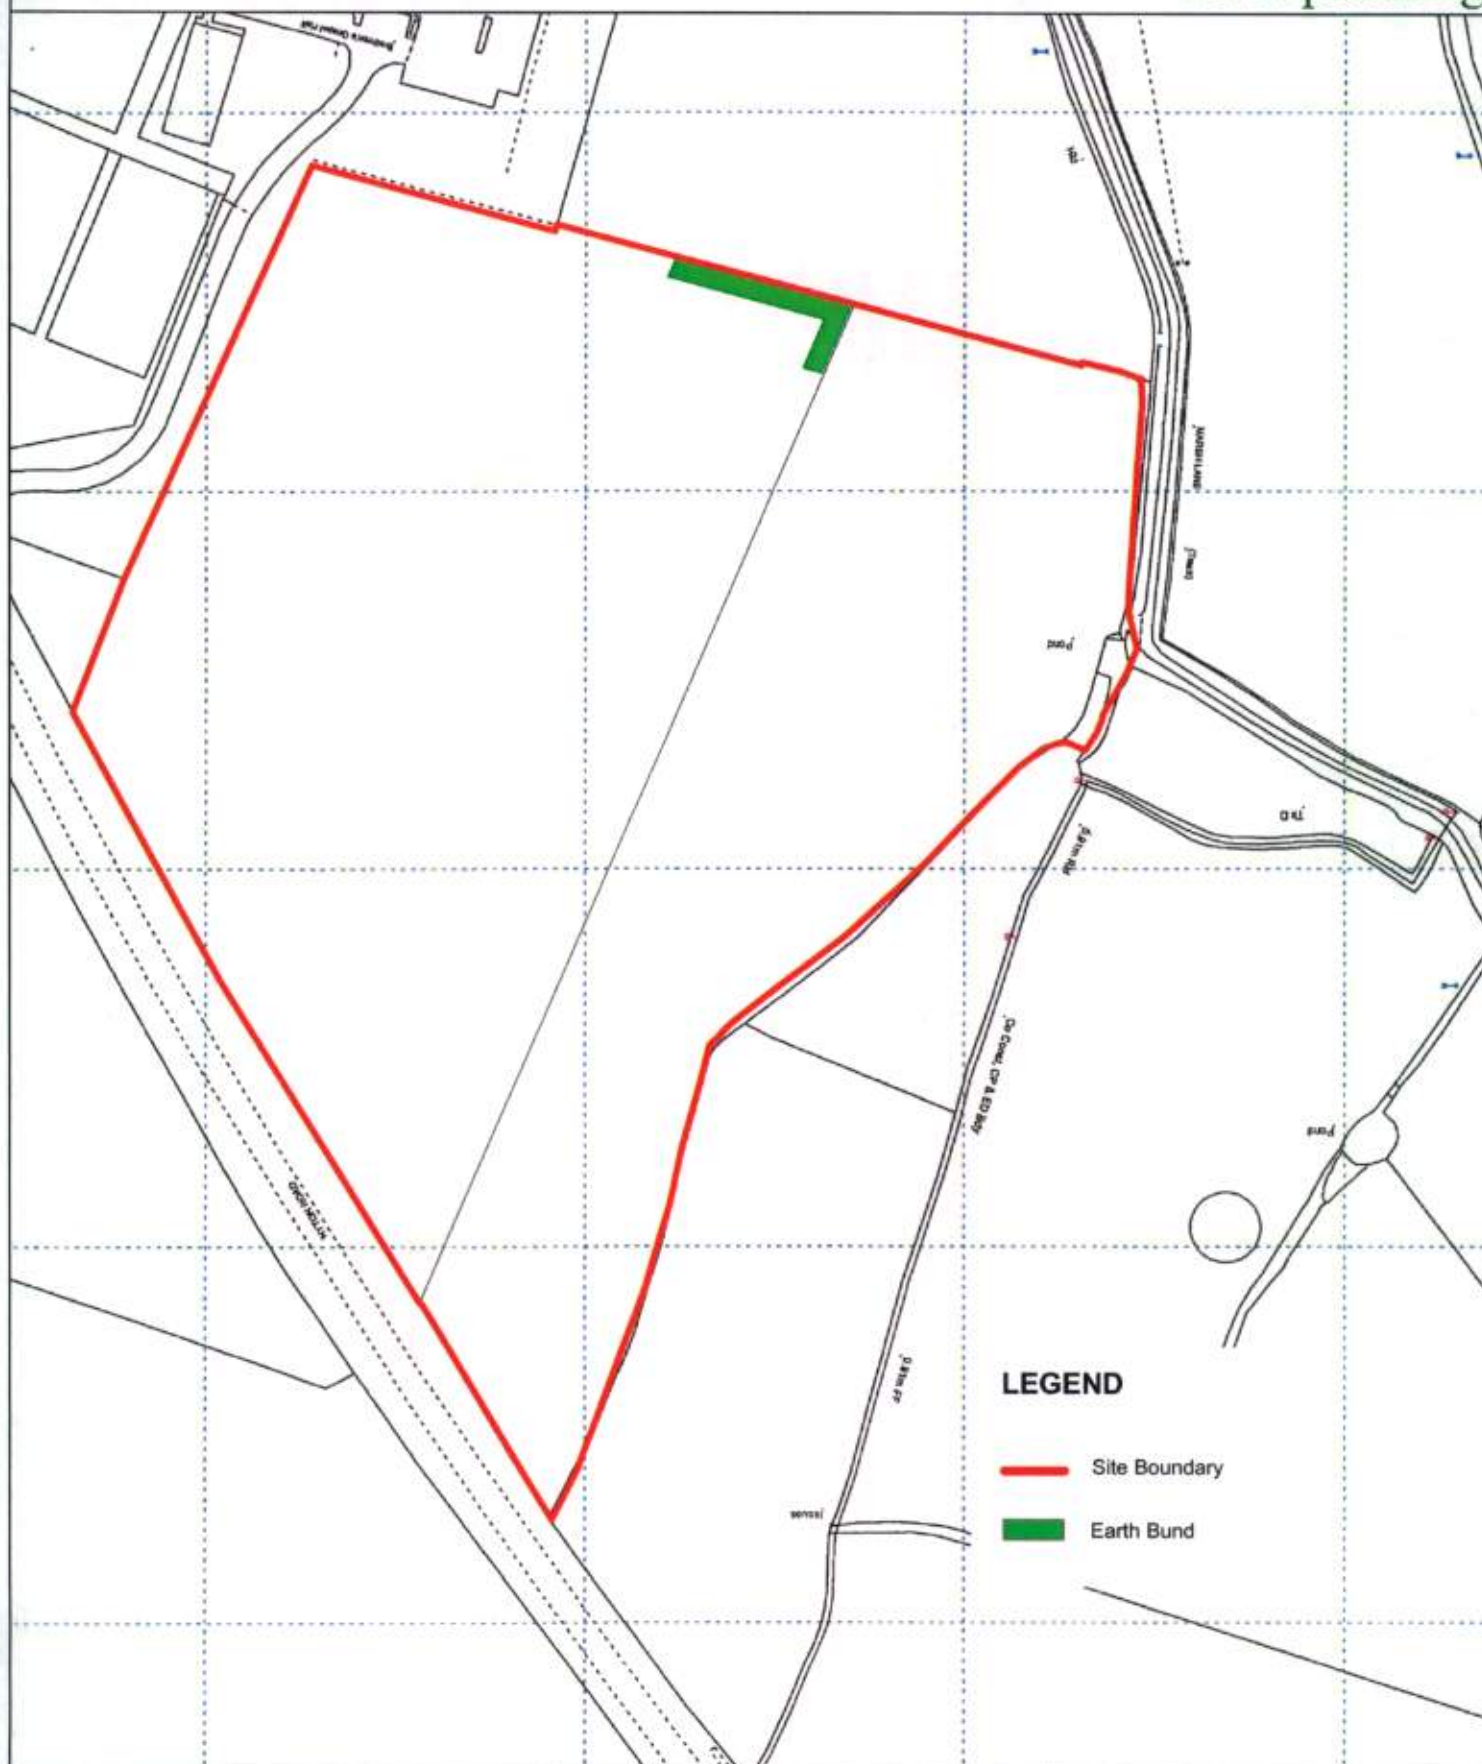

Site: Nyton Stables, Nyton Road,
 Aldingbourne

Client: Mr J Cole

Scale: 1:2000@A4

Drawing Title: Earth Bund

DrawingNo: CTP/5153/EB (A)

Drawn By: IM/0712

