

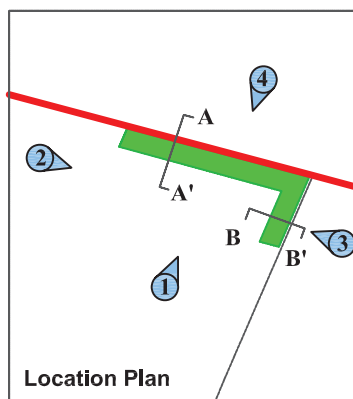


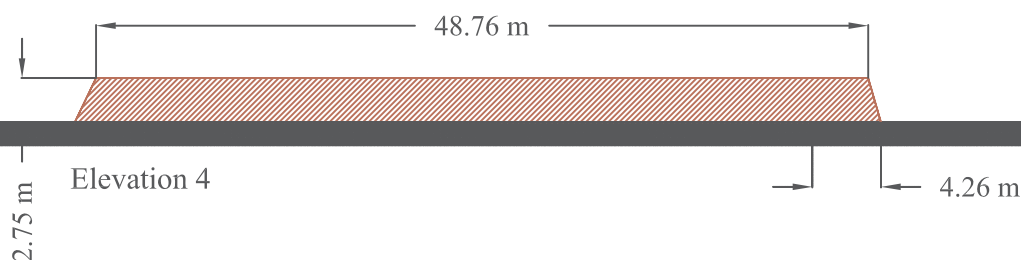

NOTE: THIS INTERNAL LAYOUT IS PREPARED IN SUPPORT OF CURRENT PLANNING APPLICATION AND MAY NOT BE USED FOR ANY OTHER PURPOSE.

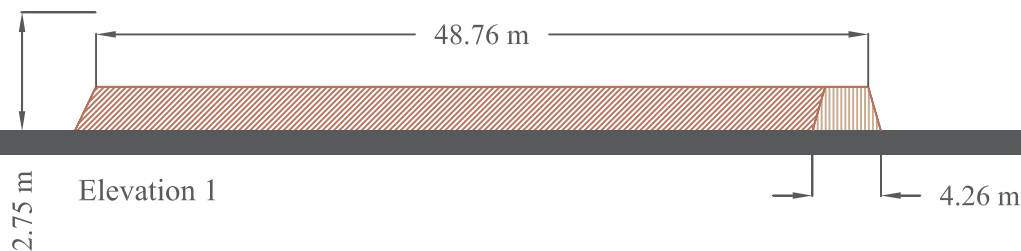

Site: Nyton Stables, Nyton Road, Aldingbourne

Client: Mr J Cole

Scale: 1:500@A4

Drawing Title: Elevations & Sections

DrawingNo: CTP/5153/ERT1

Drawn By: IM/0712

