Tel: 020 8943 4032
Fax: 020 8977 8344
email: reception@cunnanetownplanning.co.uk
67 Strathmore Road, Teddington, Middlesex, TW11 8UH

cunnane
town planning

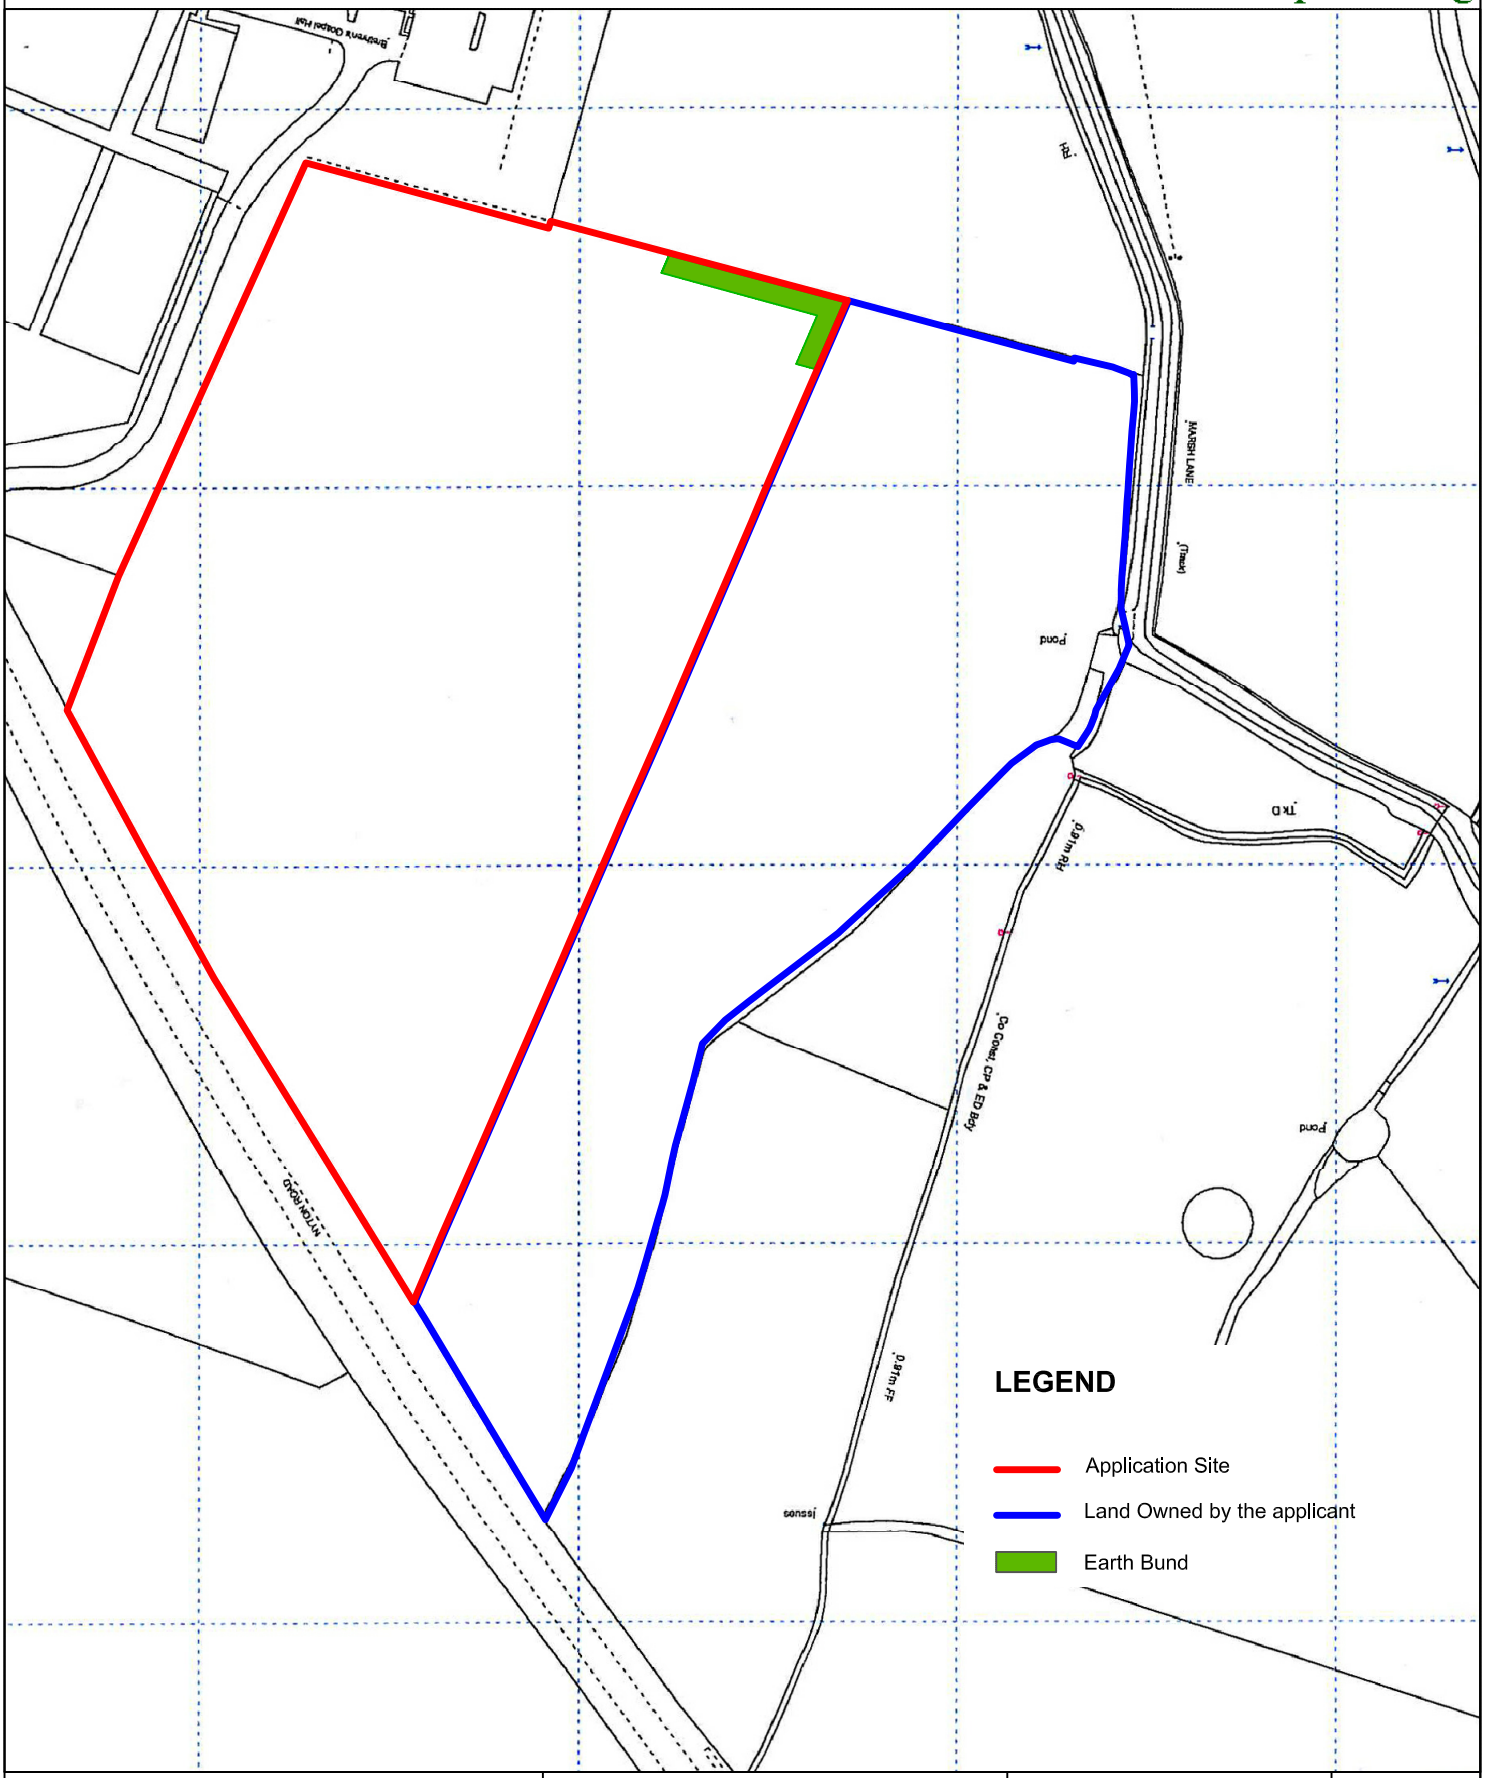

Site: Nyton Stables, Nyton Road, Aldingbourne	**Client:** Mr J Cole	**Scale:** 1:2000@A4	N
Drawing Title: Earth Bund	**DrawingNo:** CTP/5153/EB (B)	**Drawn By:** IM/041012	