



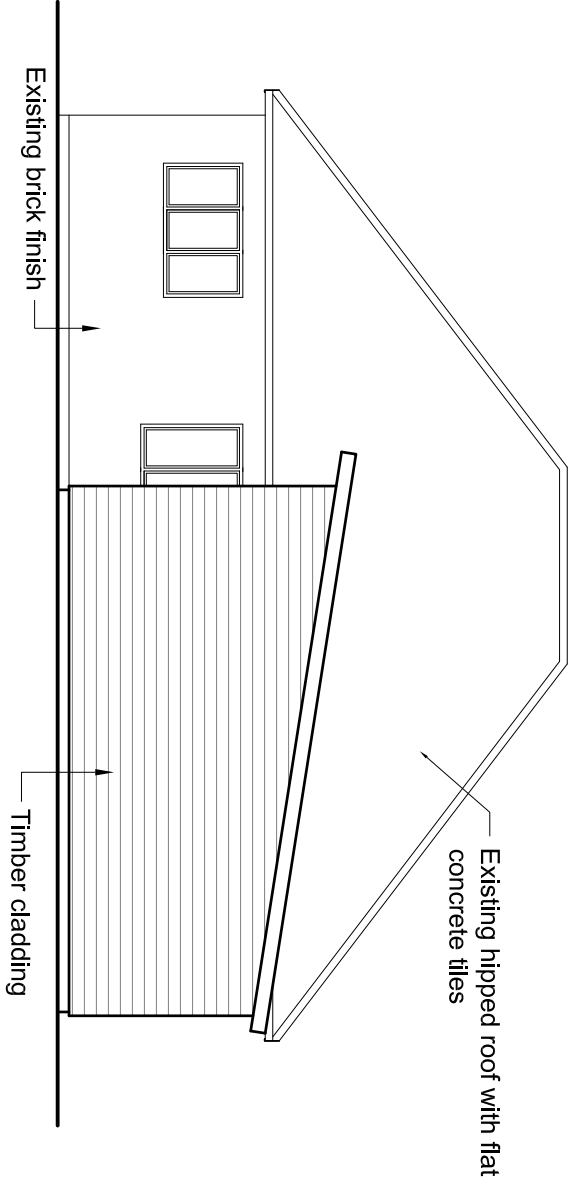


01 - Left Flank Elevation as Proposed.

Scale 1:100 @ A3

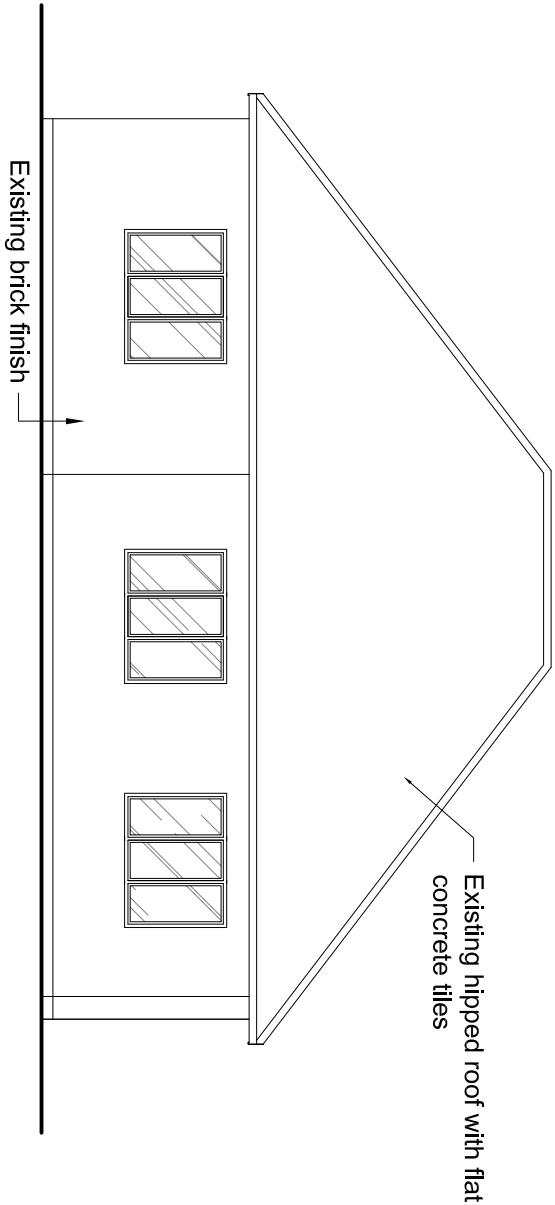

02 - Right Flank Elevation as Proposed

Scale 1:100 @ A3

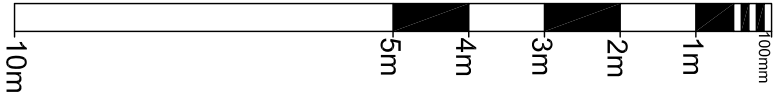

REV.	REASON FOR ISSUE	DATE
00	FIRST ISSUE	01/04/15
A	ELEVATIONS AMENDED	17/08/15
DRAWING TITLE: LEFT & RIGHT PROP ELEVATIONS		DRG NO: 09
DATE: 01/04/2015		REV: A
SCALE: 1:100 @ A3		DRAWN BY: SJA
CLIENT: WOOD		
ADDRESS: THE PADDOCK LIDSEY ROAD WOODGATE CHICHETSER PO20 3SU		
SIPS ECO PANELS REFERENCE: 82248		
 SIPS Eco Panels Administration Office South Suffolk Business Centre, Alexandra Road, Sudbury, Suffolk, CO10 2ZX. Tel: UK (01787) 377388 Fax: (01787) 377940 Email: admin@sipseco.co.uk Registered Office P.O Box 267, Horey, Surrey, RH6 9FA, England.		
DRAWING STATUS: ☐ FEASIBILITY ☒ PLANNING ☐ BUILDING REGULATIONS.		
All work to be carried out to comply with 1. The latest building regulations approved documents. 2. NHBC, or SIPS Eco Panels. 3. I.R.A.D.A. for timber frames. 4. SIPS Eco Panels reserves the right to amend any detail or specifications as required for manufacturing. 5. SIPS Eco Panels important information Handbook. 6. SIPS Eco Panels Construction Manual. Copyright: This document and the design are the copyright of SIPS Eco Panels and are made available on the express condition that they shall not be used in connection with the erection of any building or production of any components for such a building unless the building is to be erected or the timber frame components supplied by SIPS Eco Panels. This drawing is not to be used or copied without written authorisation from SIPS Eco Panels. ©SIPS Eco Panels		