



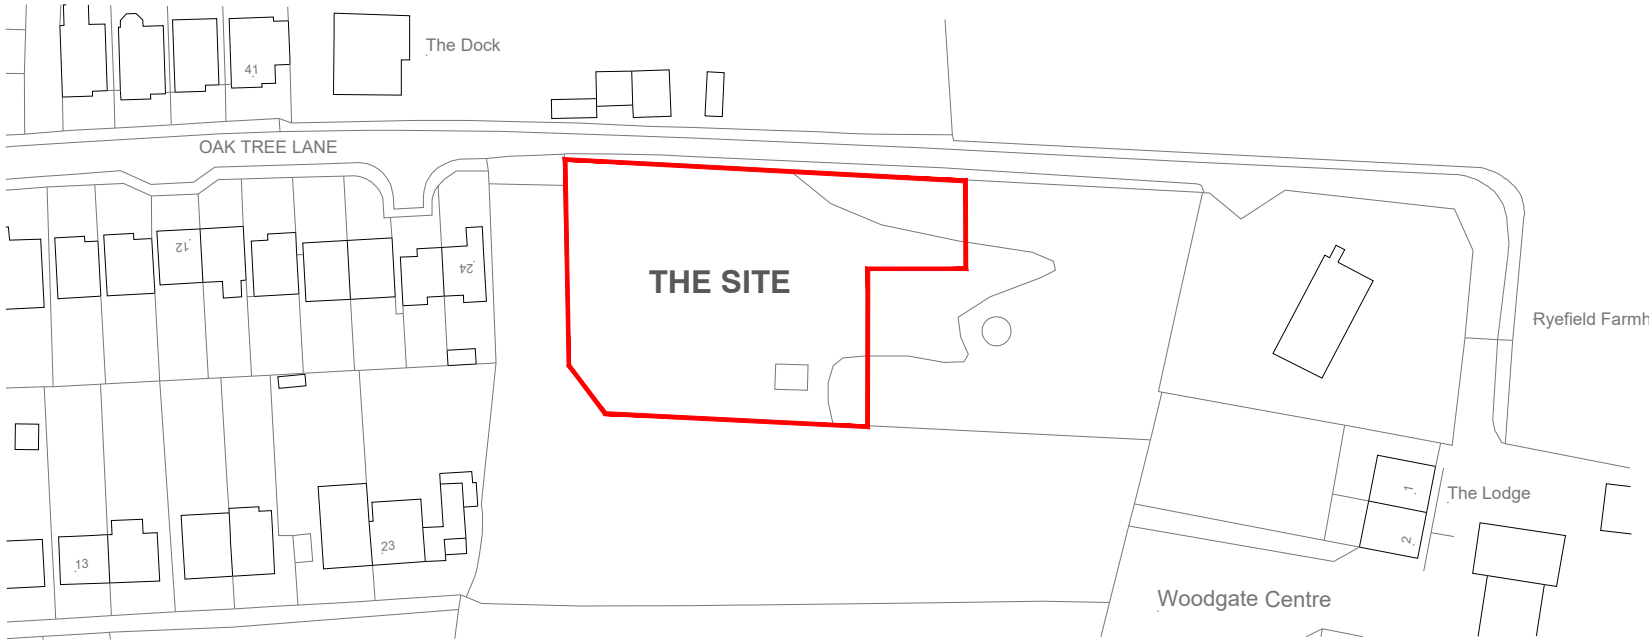

LOCATION PLAN
SCALE 1:1250 @ a3

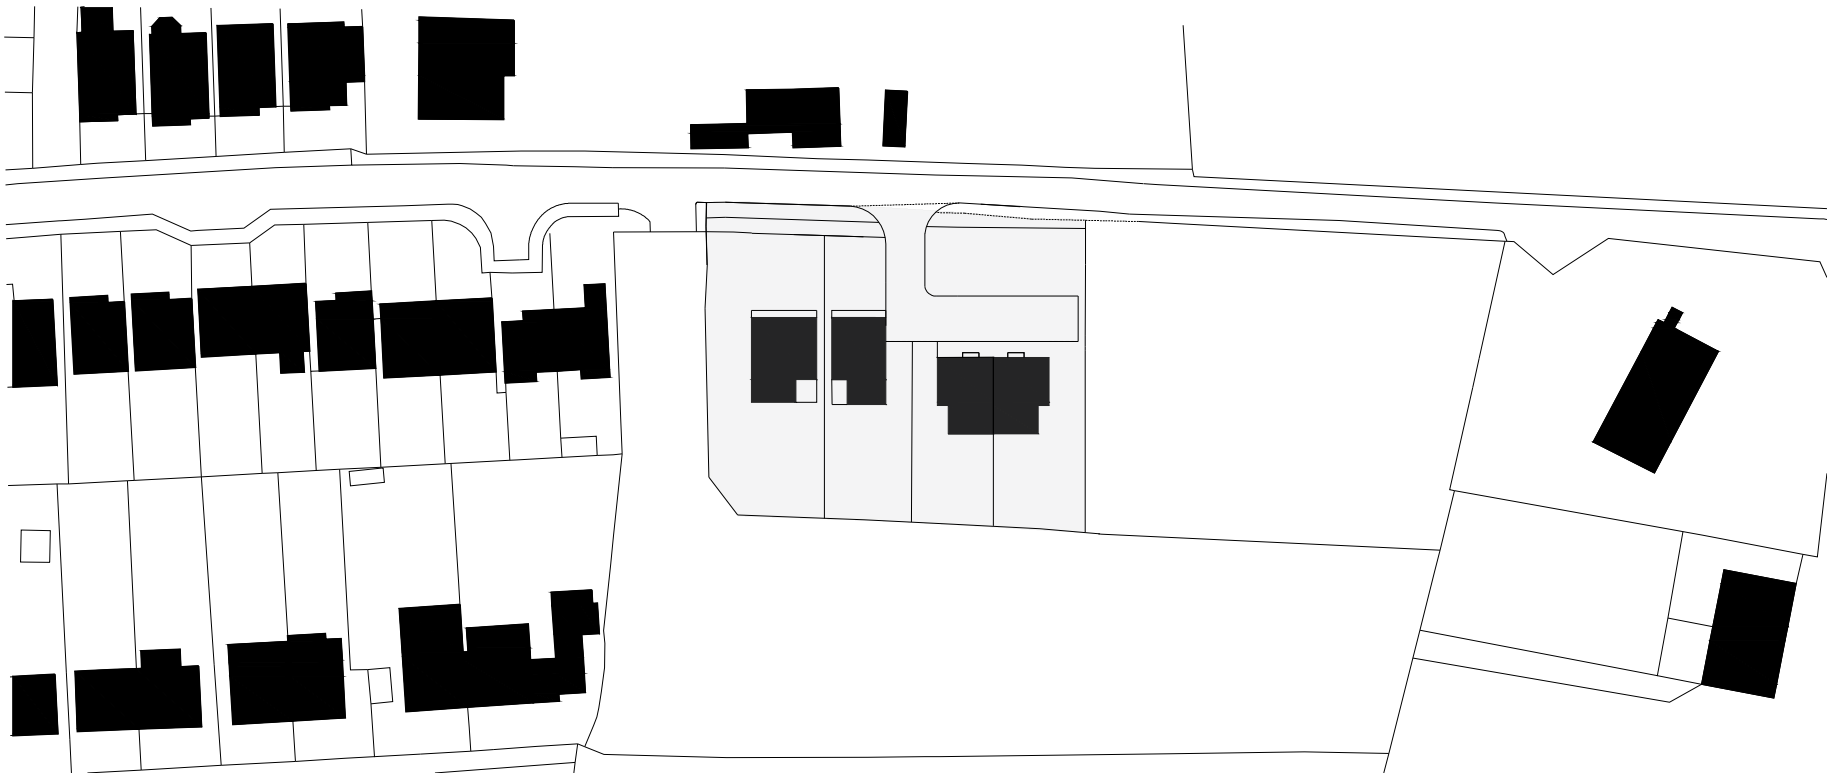

CONTEXT PLAN
SCALE 1:1000 @ a3

