






Client Approval					
X	A	-	Approved		
X	B	-	Approved with comments		
X	C	-	Do not use		
Rev.	Revision Note/Purpose of Issue	Drw By	Date	Chk By	Date

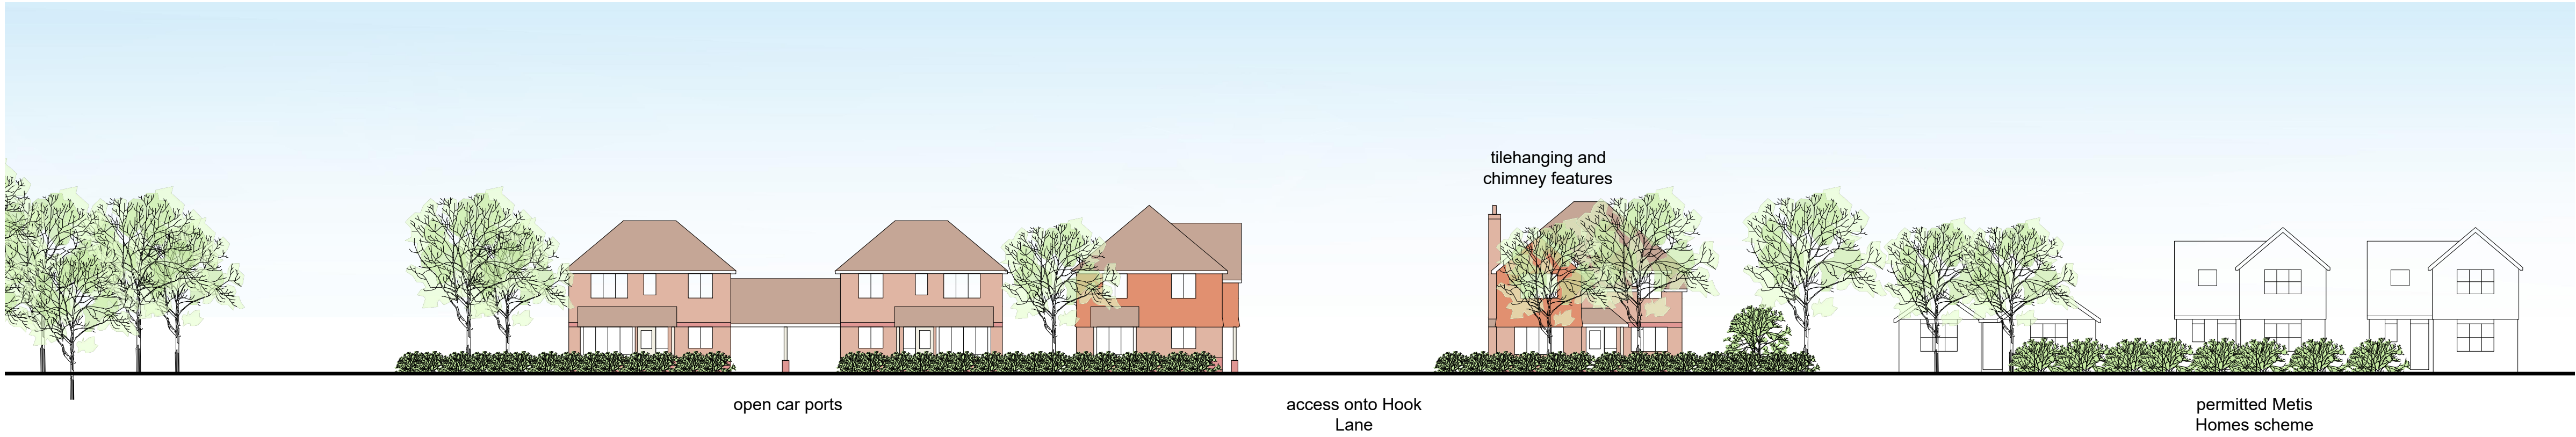

STREET SCENE 1
looking west towards the site

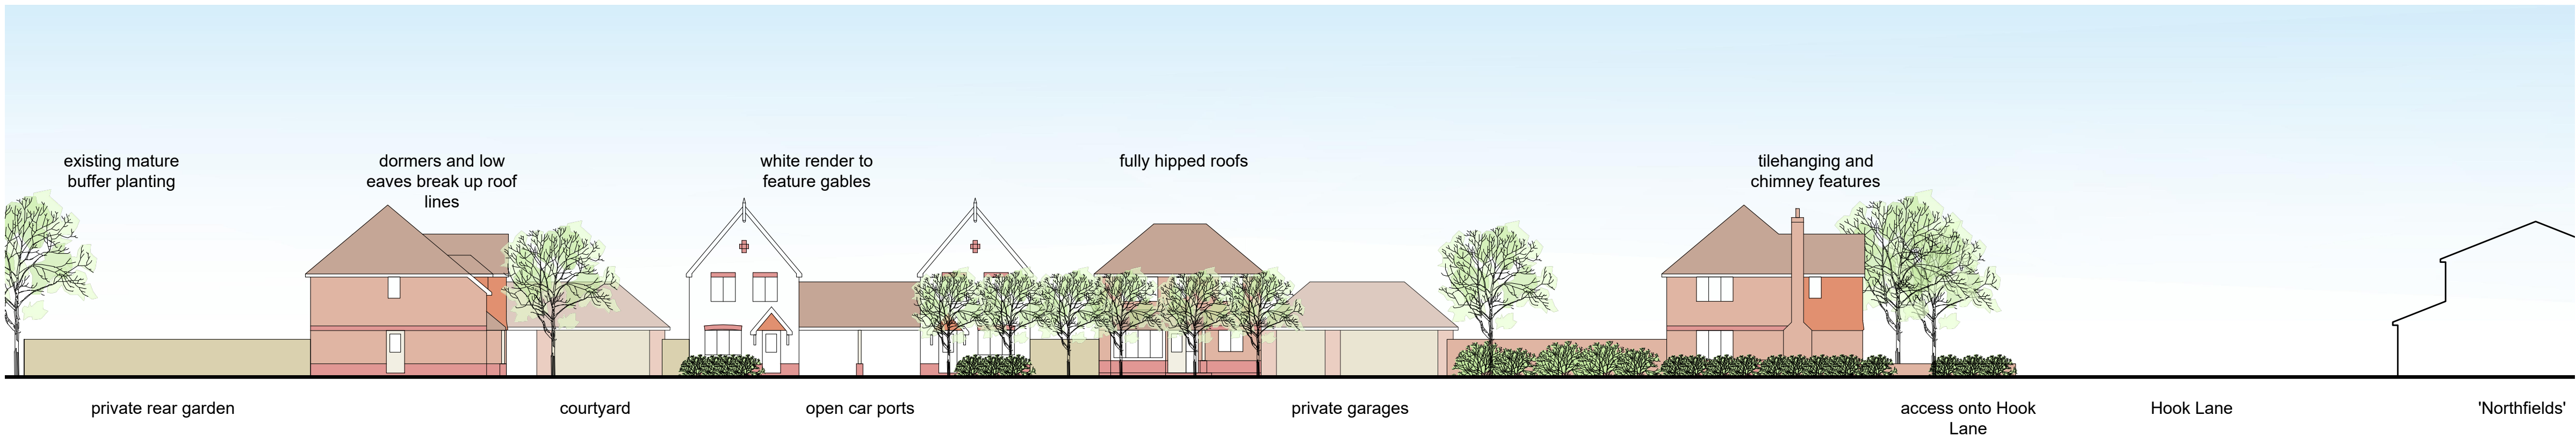

STREET SCENE 2
looking north along the proposed access road

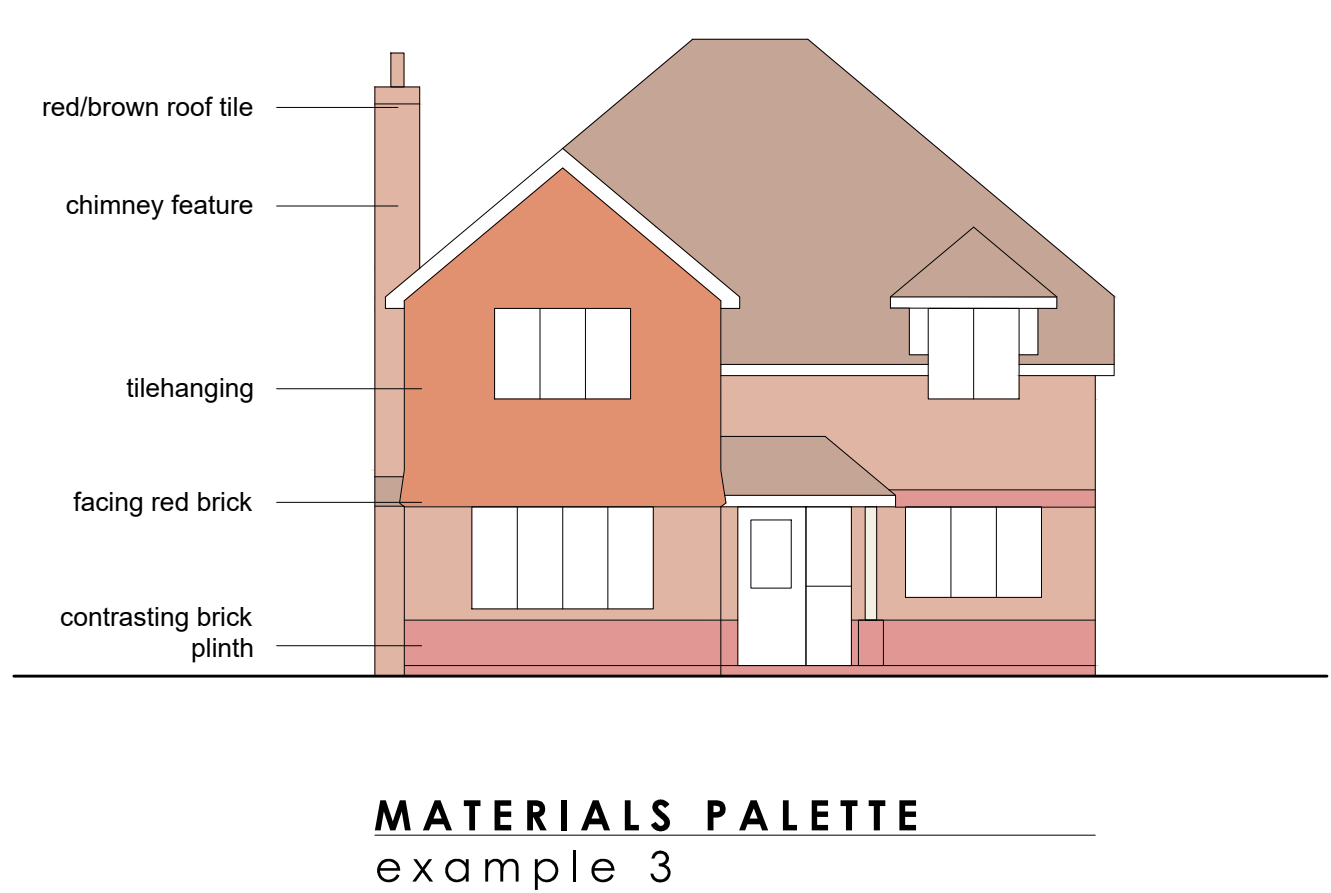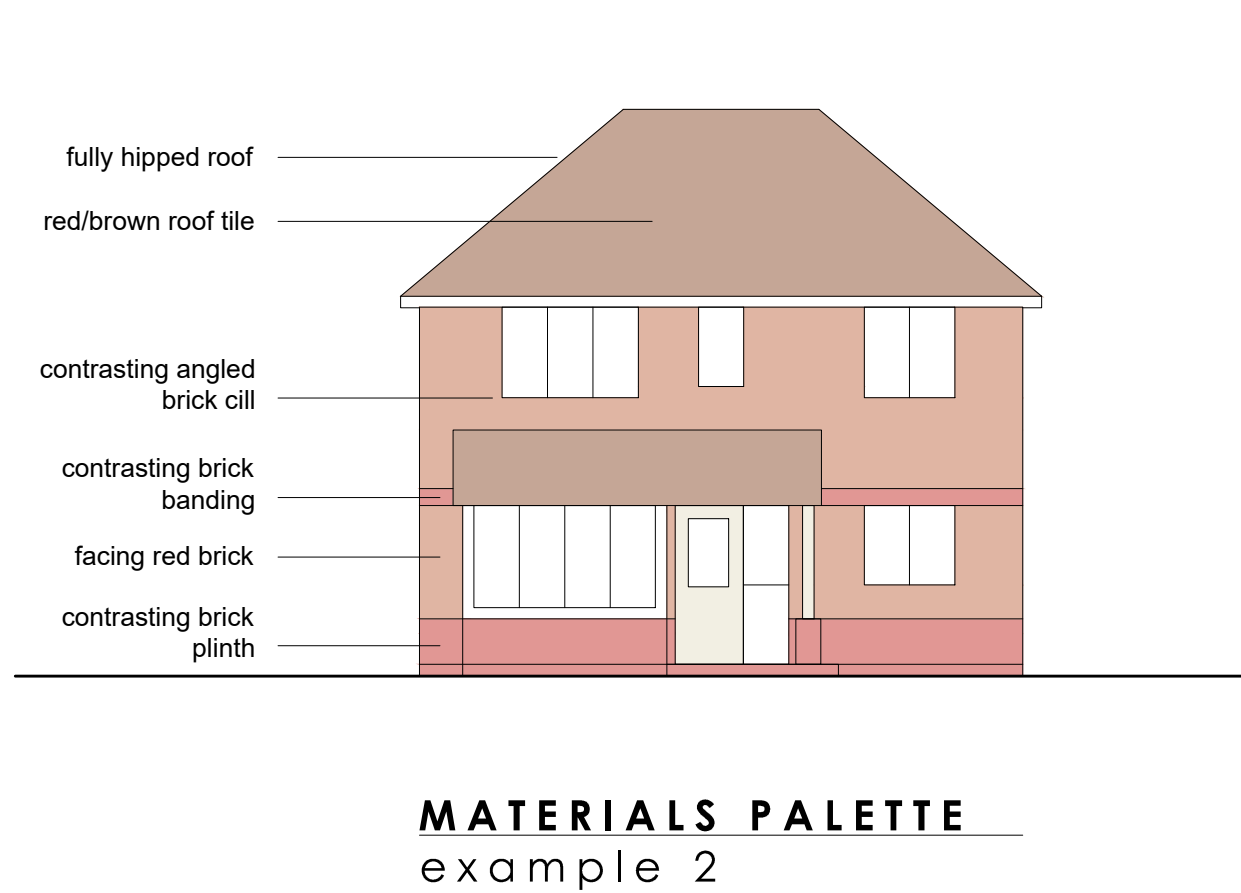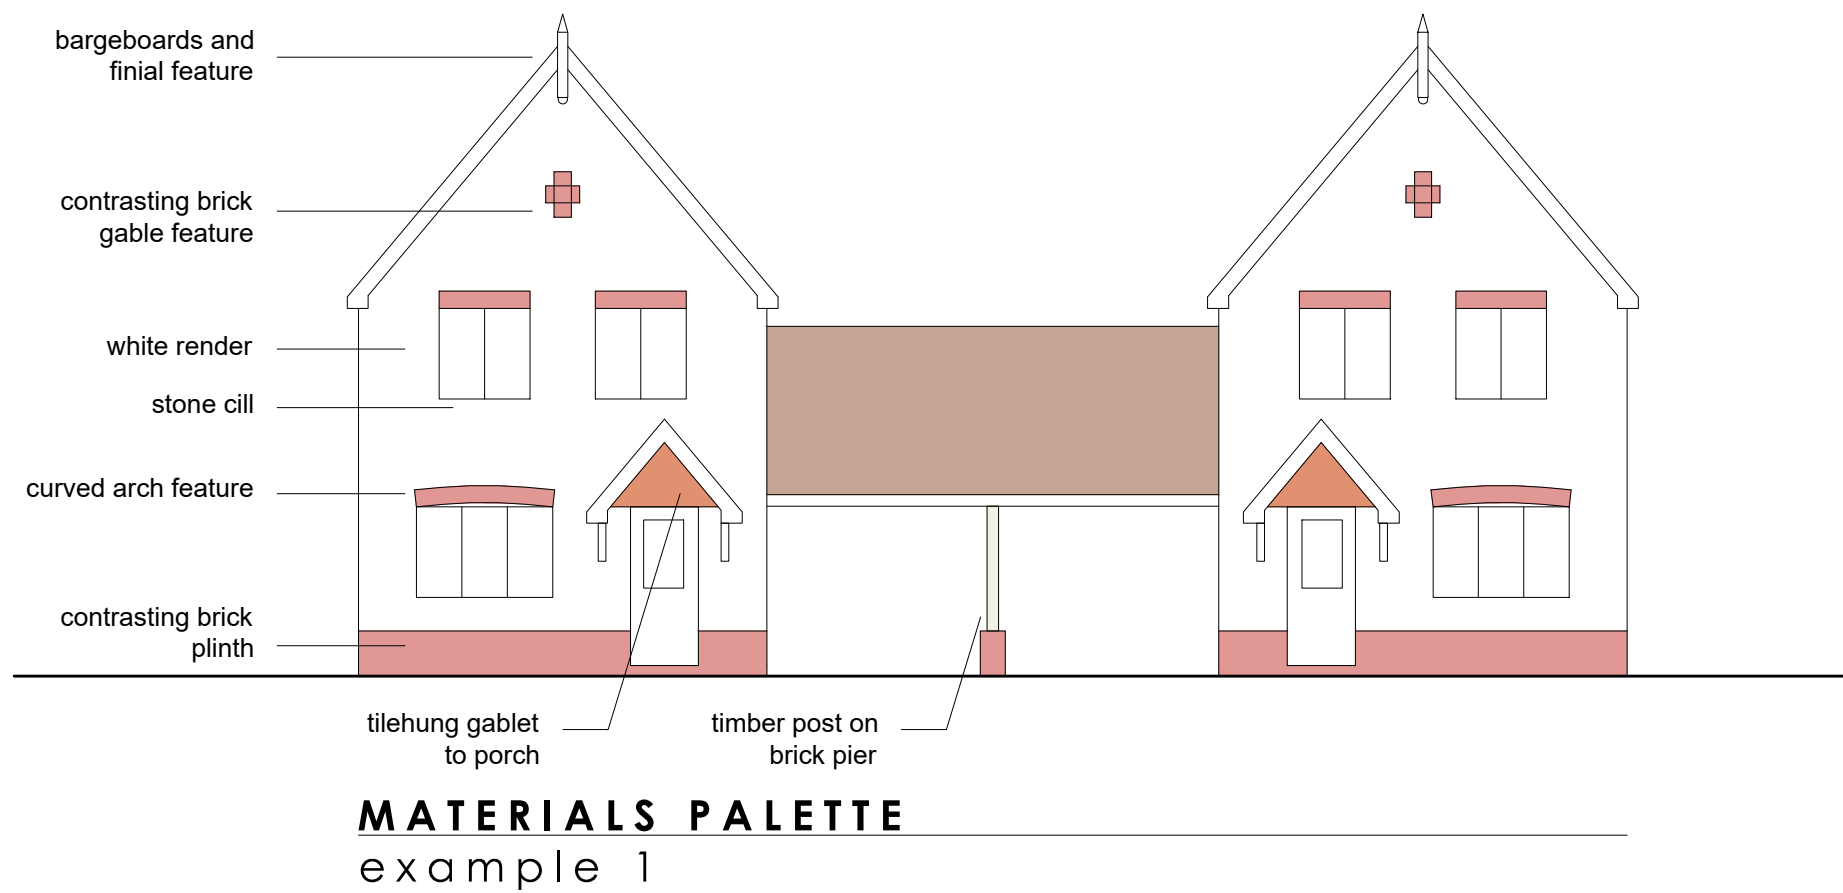

Development at Hook Lane,
Aldingbourne, West Sussex

for Genesis TP

Drawing title
Proposed Street Scenes & Suggested Materials Palette For Illustrative Purposes

Drawn	Date	CP	Apr 20	Checked	Date	Scale at A1	1:100 & 1:200	
Job No.	Pro.	Org.	Zone	Level	Type	Role	No.	Rev.
19-191	HKL	MHA	00	XX	DR	A	0004	P02
Purpose of Issue				PLANNING APPLICATION				

Ground Floor
Building
Southern Gate
West Sussex

Bicentennial
Building
Chichester
PO19 8EZ

t: 01243 774748
e: admin@mharchitects.co.uk
www.mharchitects.co.uk

Limited Company
Registered in England No.1994233