



Licence number LIG0975

Location Plan 1:1250 @ A4

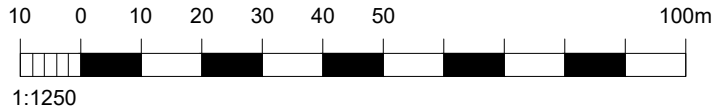


Notes

1. This drawing is the copyright of MH Architects Ltd
2. Do not scale this drawing except for Local Authority planning purposes
3. All dimensions must be checked on site by the contractor prior to commencement of the works.

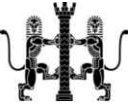

Client Approval

X	A - Approved				
X	B - Approved with comments				
X	C - Do not use				
Rev.	Revision Note/Purpose of Issue	Drw By	Date	Chk By	Date

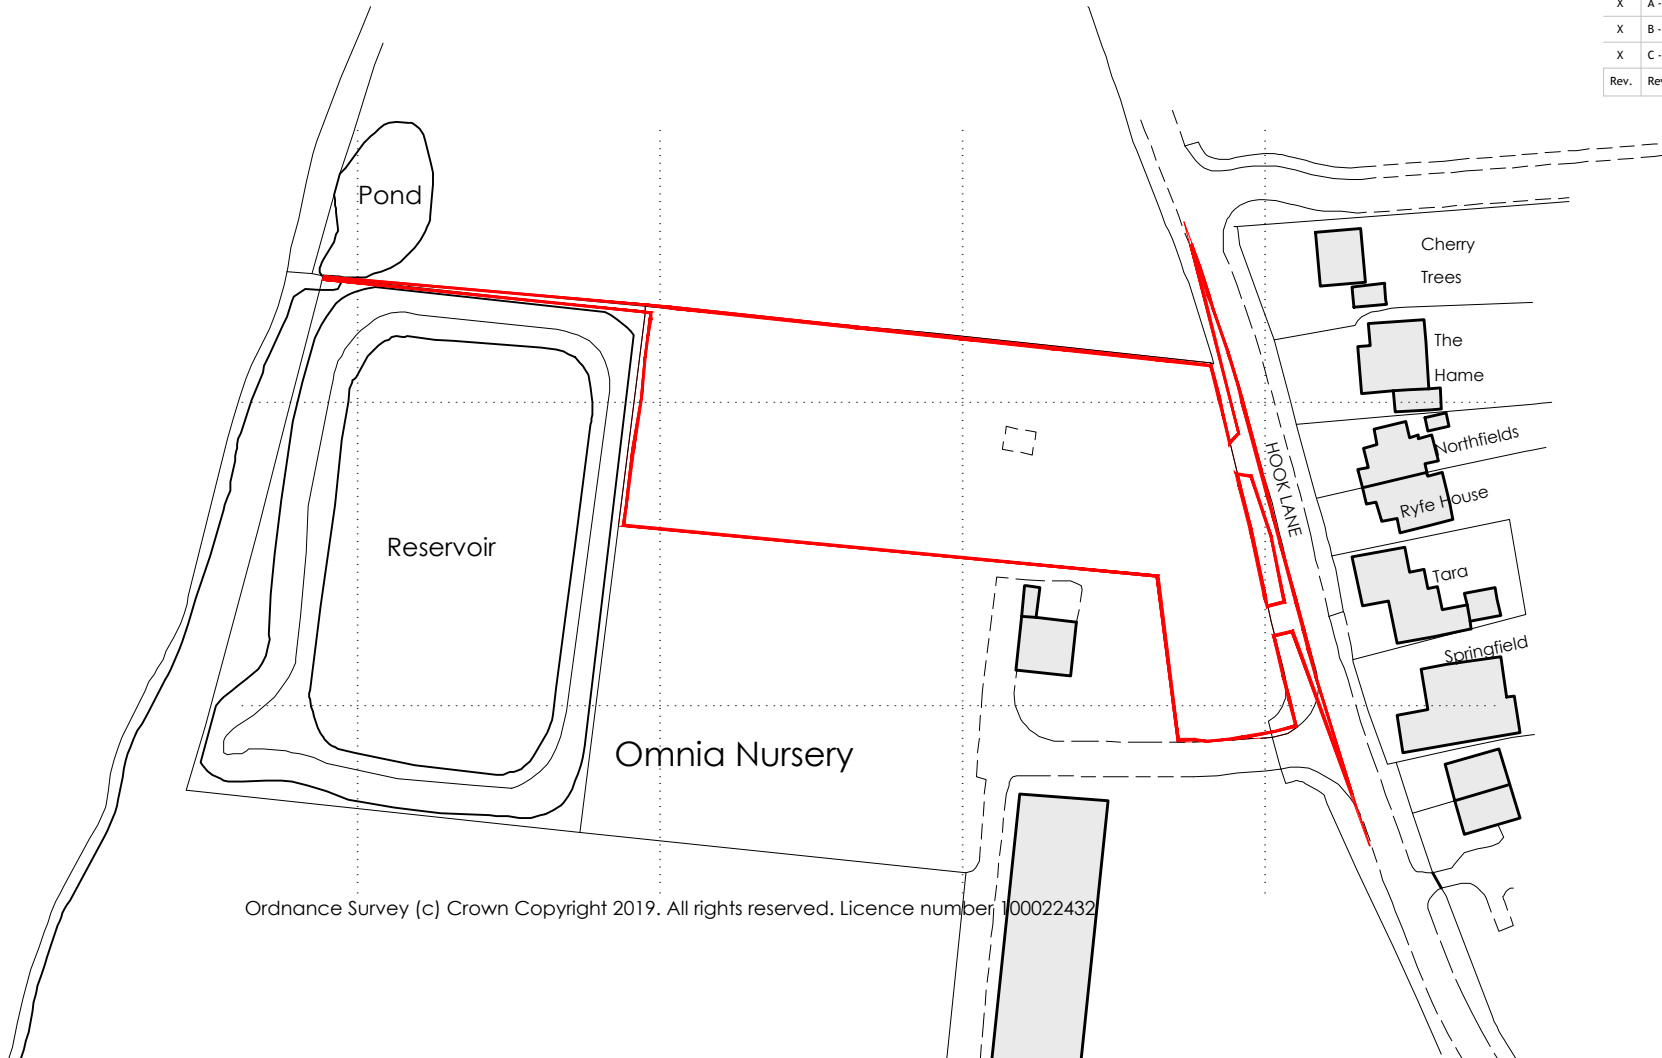

Ordnance Survey (c) Crown Copyright 2019. All rights reserved. Licence number 100022432

Development at Hook Lane Aldingbourne, West Sussex

for Genesis TP

ARUN DISTRICT COUNCIL AL/79/20/OUT

Drawing title

Site location plan

Drawn	Date	Checked		Date		Scale at A4		
CP	Apr 20							1:1250
Job No.	Pro.	Org.	Zone	Level	Type	Role	No.	Rev.
19-191	HKL	MHA	00	XX	DR	A	0001	P03
Purpose of Issue								

PLANNING APPLICATION

Ground Floor | Bicentennial Building
Southern Gate | Chichester
West Sussex | PO19 8EZ

t. 01243 774748
e. admin@mharchitects.co.uk
www.mharchitects.co.uk

Limited Company
Registered in England No.1994233

