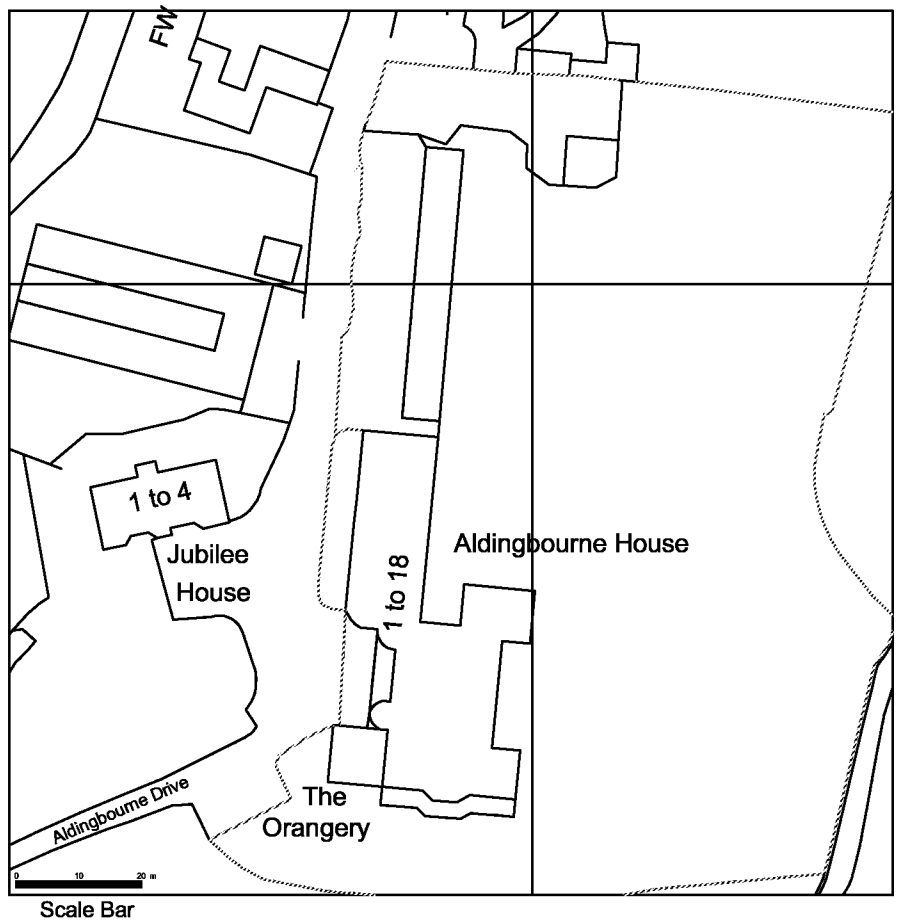

Scale Bar

General Notes:

-

N

Title SITE LOCATION PLAN	
Address Aldingbourne House, Aldingbourne	
Status Planning Application Drawing	
Floor Level: N/A	
Drawing No. (ref): RP-01	Revision: Rev 1
Scale: 1:1250 @ A3	Sheet: 1
Drawn by: RP	Date: 8.02.13