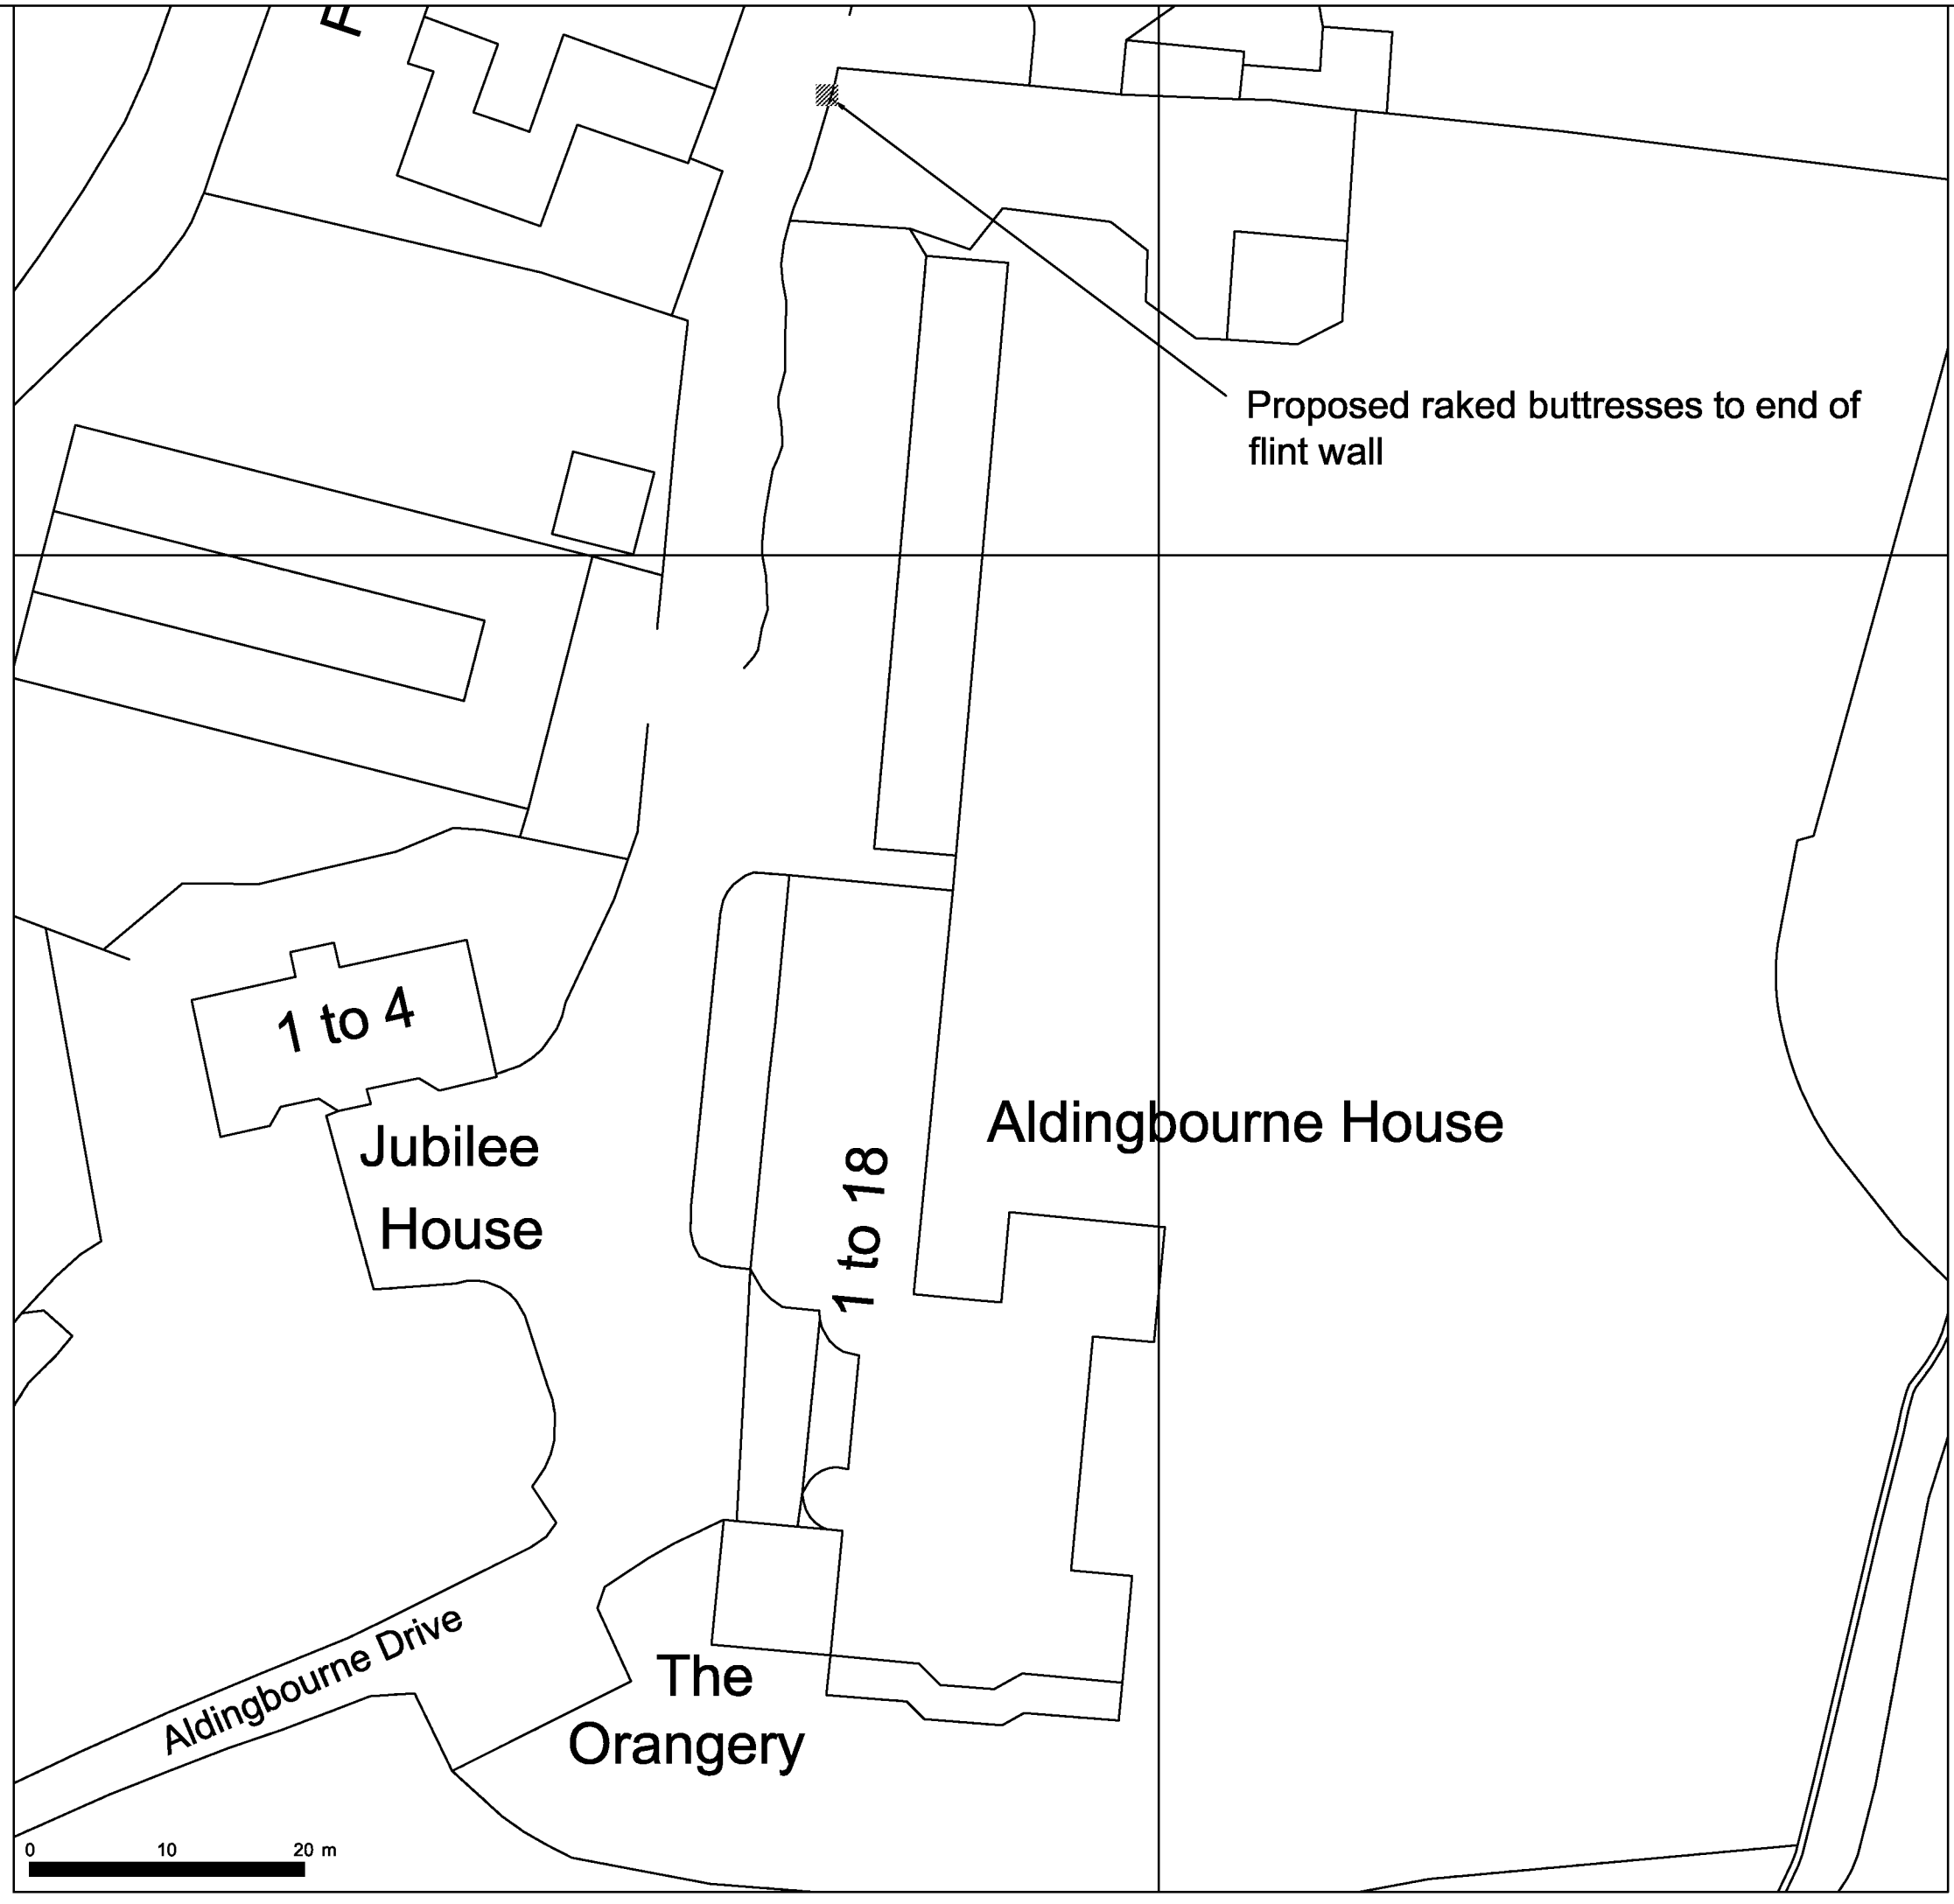

General Notes:

-

N

Title: BLOCK PLAN	
Address: Aldingbourne House, Aldingbourne	
Status: Planning Application Drawing	
Floor Level: N/A	
Drawing No. (ref): RP-02	Revision: Rev 1
Scale: 1:500 @ A3	Sheet: 1
Drawn by: RP	Date: 08.02.13