

[REDACTED]

From: [REDACTED]
Sent: 19 September 2018 11:56
To: Planning.Responses
Subject: RE: planning application consultation -AL/80/18/HH

Dear Sir/ Madam,

Please find attached our response letter to the above planning application consultation.

Kind Regards

Luis Da Silva
Technical Co-ordinator
Developer Services
Southern House, Sparrowgrove, Otterbourne, Hant SO21 2SW
[REDACTED]

From: [REDACTED] **On Behalf Of** Planning.Responses
Sent: 19 September 2018 11:48
To: DaSilva, Luis
Subject: FW: planning application consultation -AL/80/18/HH

Please resend with attachment, seems to be missing !

[REDACTED] On Behalf Of Planning Scanning
Sent: 07 September 2018 11:46
To: Planning.Responses
Subject: RE: planning application consultation -AL/80/18/HH

Hi Mandy,

There is nothing attached to this one.

Kind regards
Davina

From: Amanda Scholes **On Behalf Of** Planning.Responses
Sent: 07 September 2018 08:20

To: Planning Scanning
Subject: FW: planning application consultation -AL/80/18/HH

From: [REDACTED]
Sent: 06 September 2018 15:09
To: Planning.Responses
Subject: planning application consultation -AL/80/18/HH

Dear Sir/ Madam,

Please find attached our response letter to the above planning application consultation.

Kind Regards

Luis Da Silva
Technical Co-ordinator
Developer Services
Southern House, Sparrowgrove, Otterbourne, Hant SO21 2SW
[REDACTED]

This e-mail is intended solely for the person or organisation to which it is addressed. It may contain privileged and confidential information. If you are not the intended recipient, you are prohibited from copying, disclosing or distributing this e-mail or its contents (as it may be unlawful for you to do so) or taking any action in reliance on it. If you receive this e-mail by mistake, please delete it then advise the sender immediately. Without prejudice to the above prohibition on unauthorised copying and disclosure of this e-mail or its contents, it is your responsibility to ensure that any onward transmission, opening or use of this message and any attachments will not adversely affect your or the onward recipients' systems or data. Please carry out such virus and other such checks as you consider appropriate. An e-mail reply to this address may be subject to monitoring for operational reasons or lawful business practices. This e-mail is issued by Southern Water Services Limited, company number 2366670, registered in England and having its registered office at Southern House, Yeoman Road, Worthing, BN13 3NX, England. In sending this e-mail the sender cannot be deemed to have specified authority and the contents of the e-mail will have no contractual effect unless (in either case) it is otherwise agreed between Southern Water Services Limited and the recipient.

This message has been scanned for malware by Websense. www.websense.com

<http://www.arun.gov.uk>
DX 57406 Littlehampton
You can view Arun District Council's Privacy Policy from <https://www.arun.gov.uk/privacy-policy>

Important Notice This e-mail is intended exclusively for the addressee and may contain information that is confidential and/or privileged. If you are not the intended recipient (or authorised to receive it for the addressee), please notify the sender and delete the e-mail immediately; using, copying, or disclosing it to anyone else, is strictly prohibited and may be unlawful. Any views, opinions or options presented are solely those of the author and do not necessarily represent those of Arun District Council. The information in this e-mail may be subject to public disclosure under the Freedom of Information Act 2000, therefore we cannot guarantee that we will not provide the whole or part of this e-mail to a third party. The Council reserves the right to monitor e-mails in accordance with relevant legislation. Whilst outgoing e-mails are checked for viruses, we cannot guarantee this e-mail is virus-free or has not been intercepted or changed and we do not accept liability for any damage caused. Any reference to "e-mail" in this disclaimer includes any attachments.

Click [here](#) to report this email as spam.



Planning and Development Services
Arun District Council
Arun Civic Centre
Maltravers Road
Littlehampton
West Sussex
BN17 5LF

Developer Services
Southern Water
Sparrowgrove House
Sparrowgrove
Otterbourne
Hampshire
SO21 2SW

Your Ref

AL/80/18/HH

Our Ref

PLAN-024158

Date

06/09/2018

Dear Sirs,

**Proposal: Increase height of roof on extension & external parapet wall with 4
No. additional rooflights (amendment to AL/4/17/HH).
Site: Medowsley, Westergate Street, Westergate, PO20 3QS.
AL/80/18/HH**

Thank you for your letter of 03/08/2018.


Southern Water has no objections to the above application.

Yours sincerely,



Luis Silva
Developer Services

SOUTHERN WATER

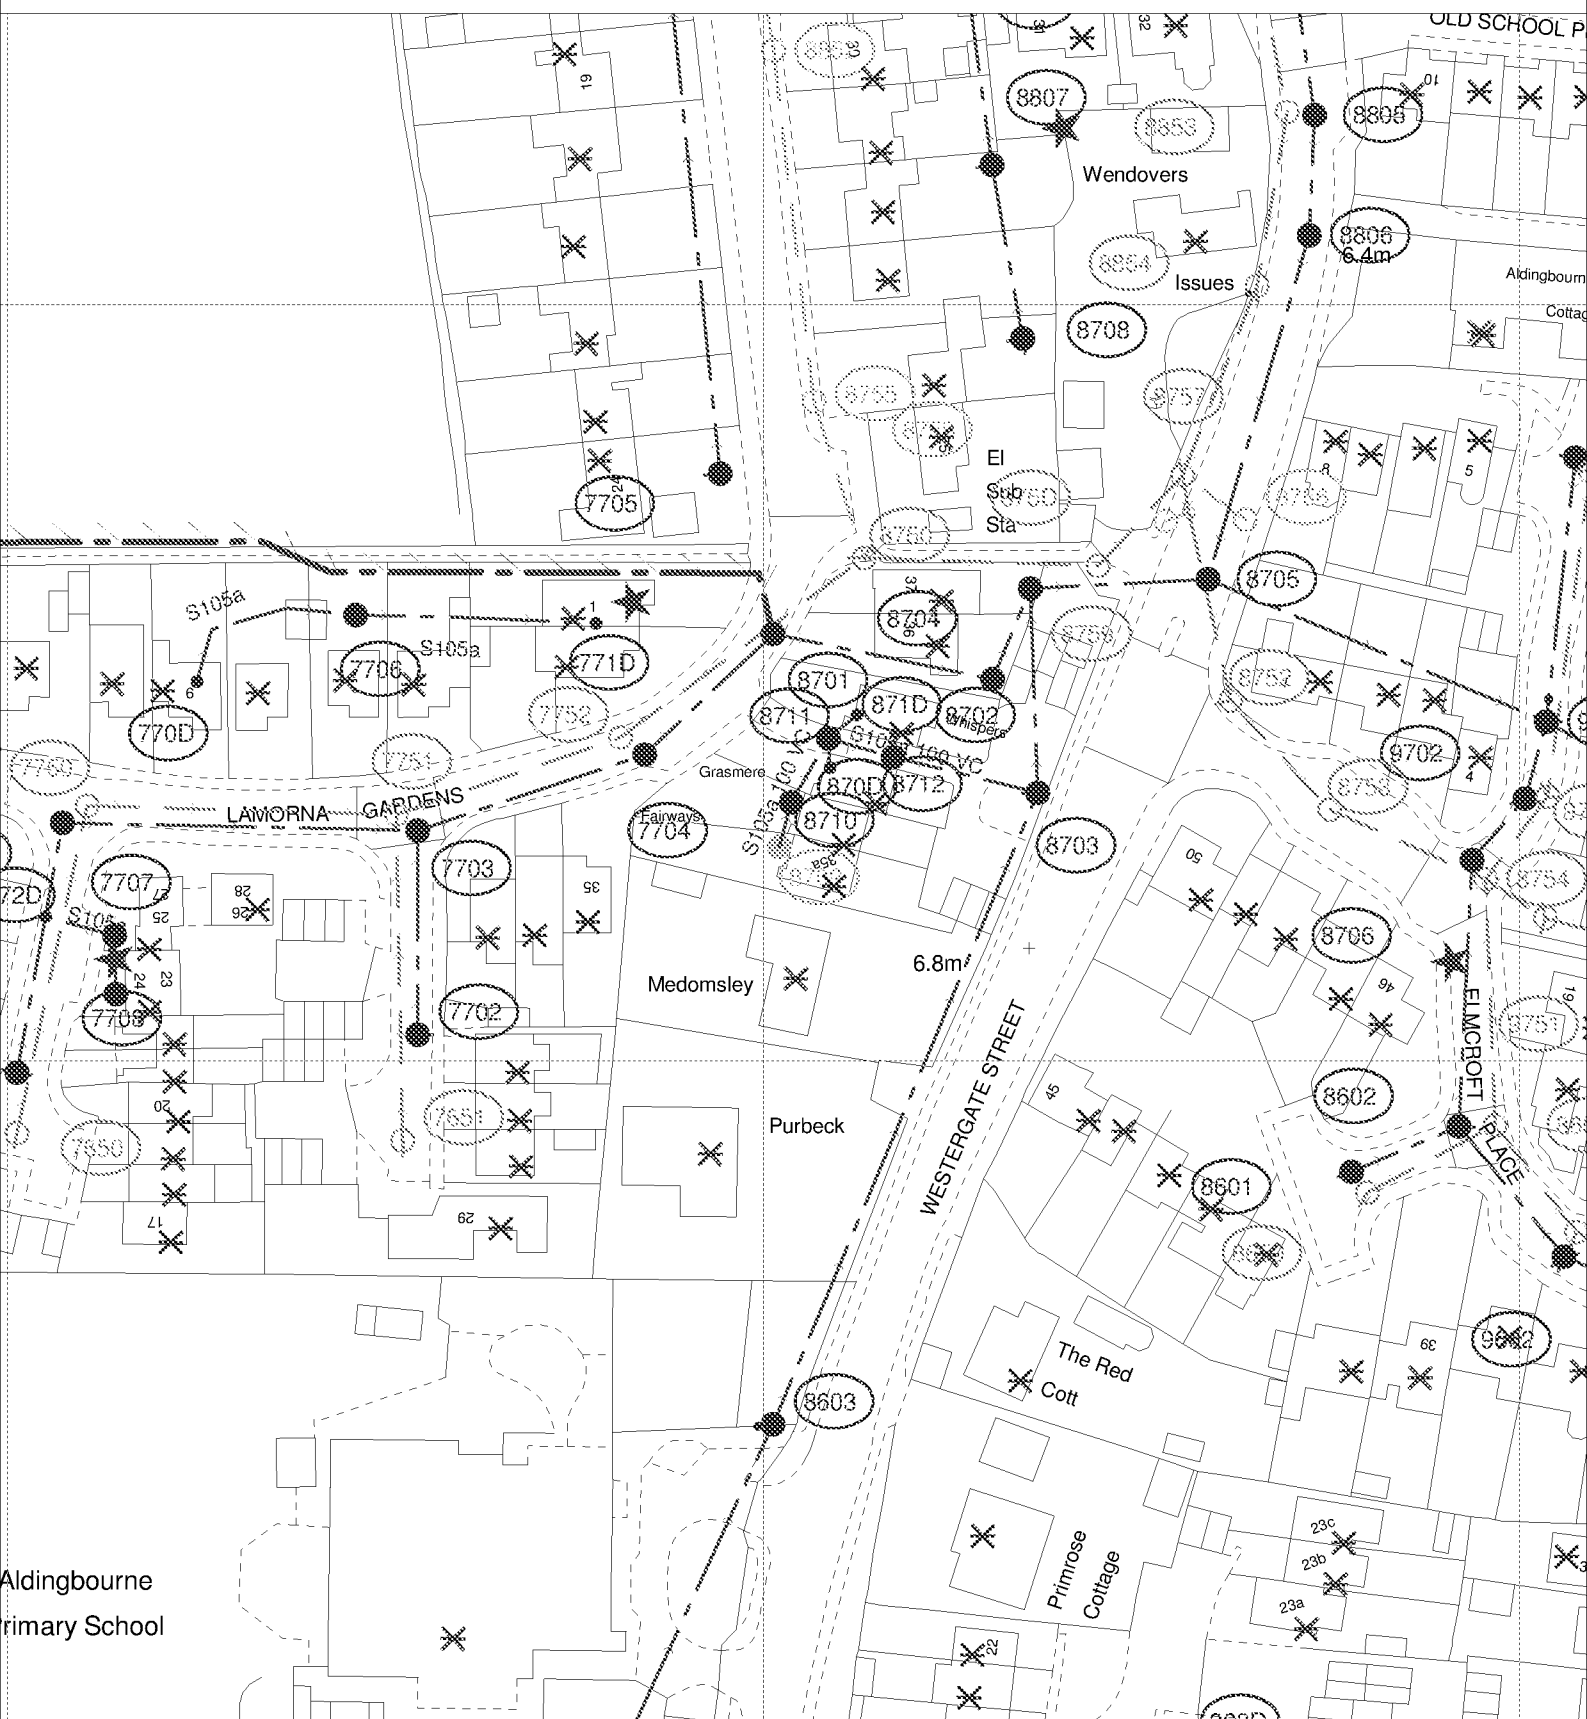

The positions of pipes shown on this plan are believed to be correct, but Southern Water Services Ltd accept no responsibility in the event of inaccuracy. The actual positions should be determined on site.

Based upon Ordnance Survey Digital Data with the permission of the controller of H.M.S.O. Crown Copyright Reserved Licence No. WU 298530

O.S. REF: SU9304NE

Scale: 1:1000

Screen Print

WARNING: BAC pipes are constructed of Bonded Asbestos Cement

WARNING: Unknown (UNK) materials may include Bonded Asbestos Cement

ARUN DISTRICT COUNCIL AL/80/18/HH



Printed By: chandne

Date: 29-8-2018

Southern Water MapGuide Browser

Requested By: