



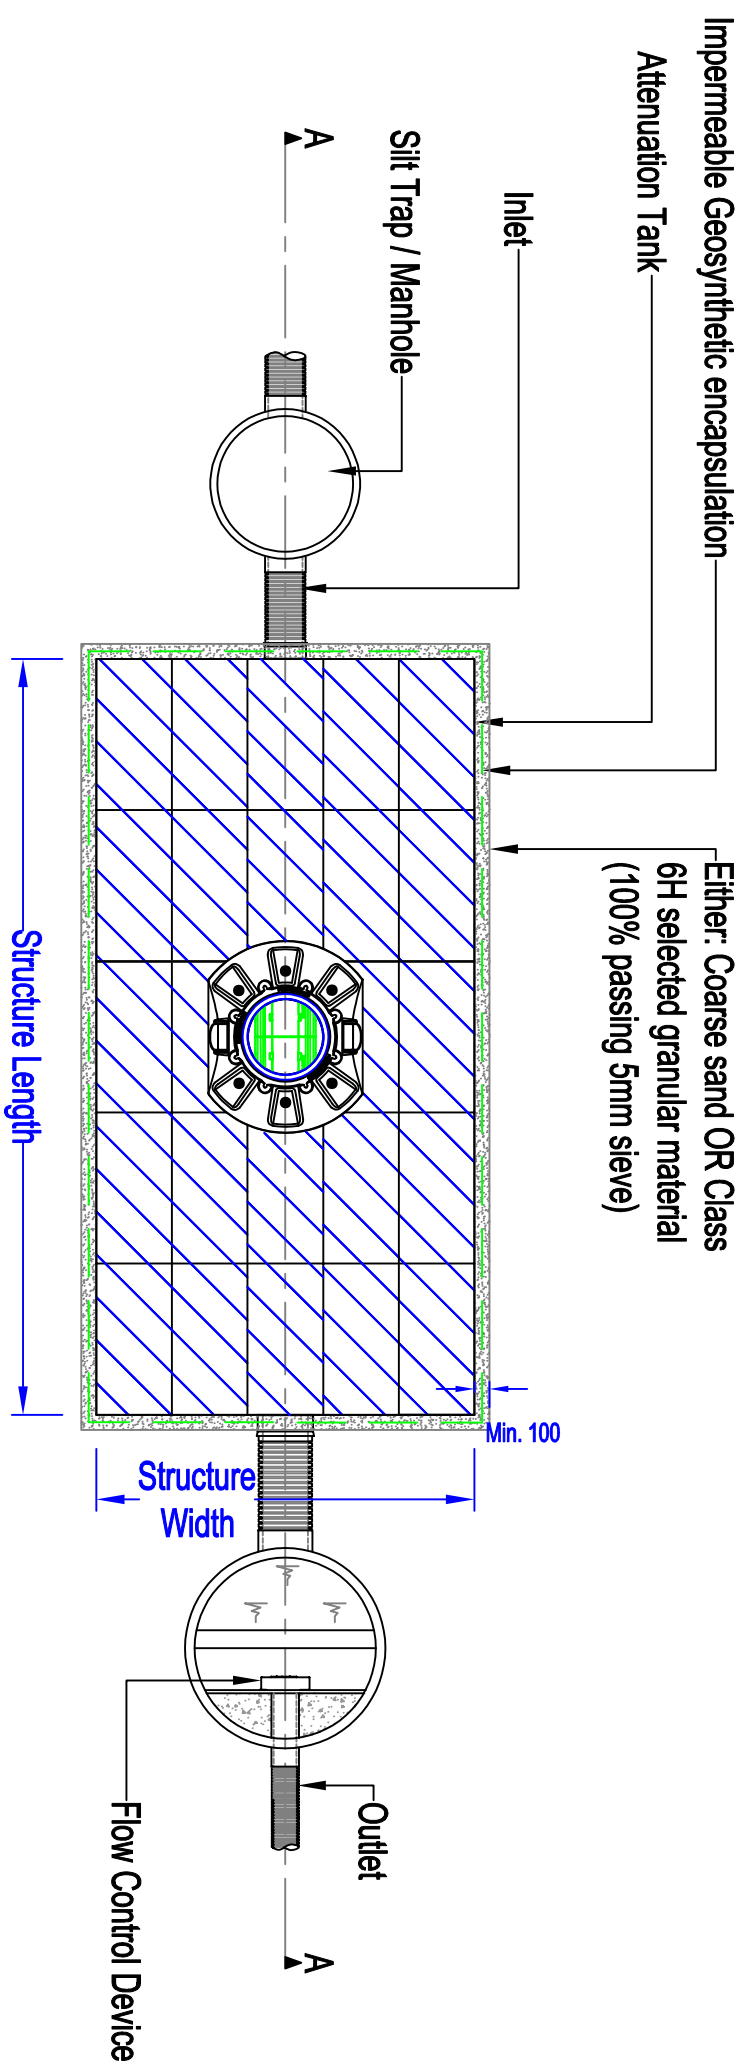

TYPICAL ATTENUATION TANK PLAN

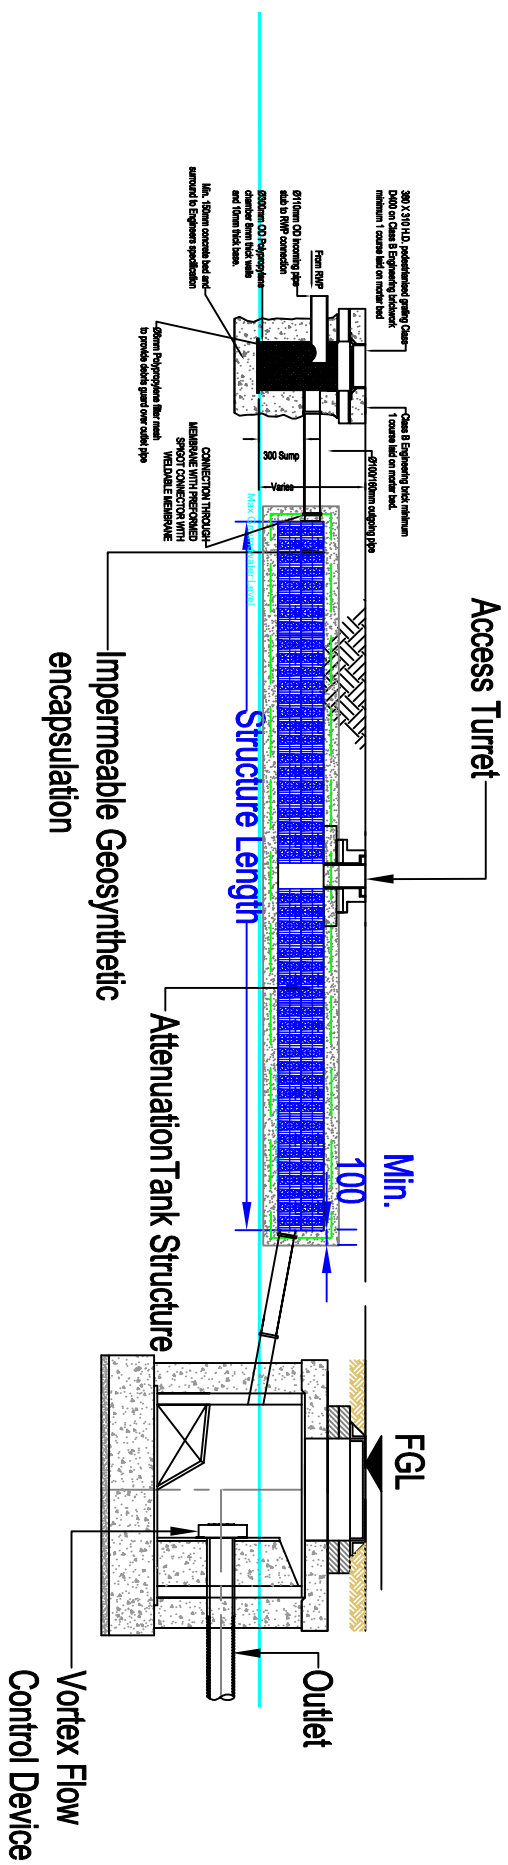

REV/DATE	DESCRIPTION	BY/APP
REVISION / STATUS		
CivilWeb Consulting Engineers Ltd		
TITLE		
Attenuation Tank Design		
Standard Detail		
S Webster CENG, M.I.C.E. DIRECTOR		
PREPARED BY	SW	CHECKED BY
DATE	10/02/2021	DATE
SCALE	1:50	CLIENT REF
DWG NO.	2021_P0137_001	REVISION
COPYRIGHT © CivilWeb Consulting Engineers Ltd		A3