


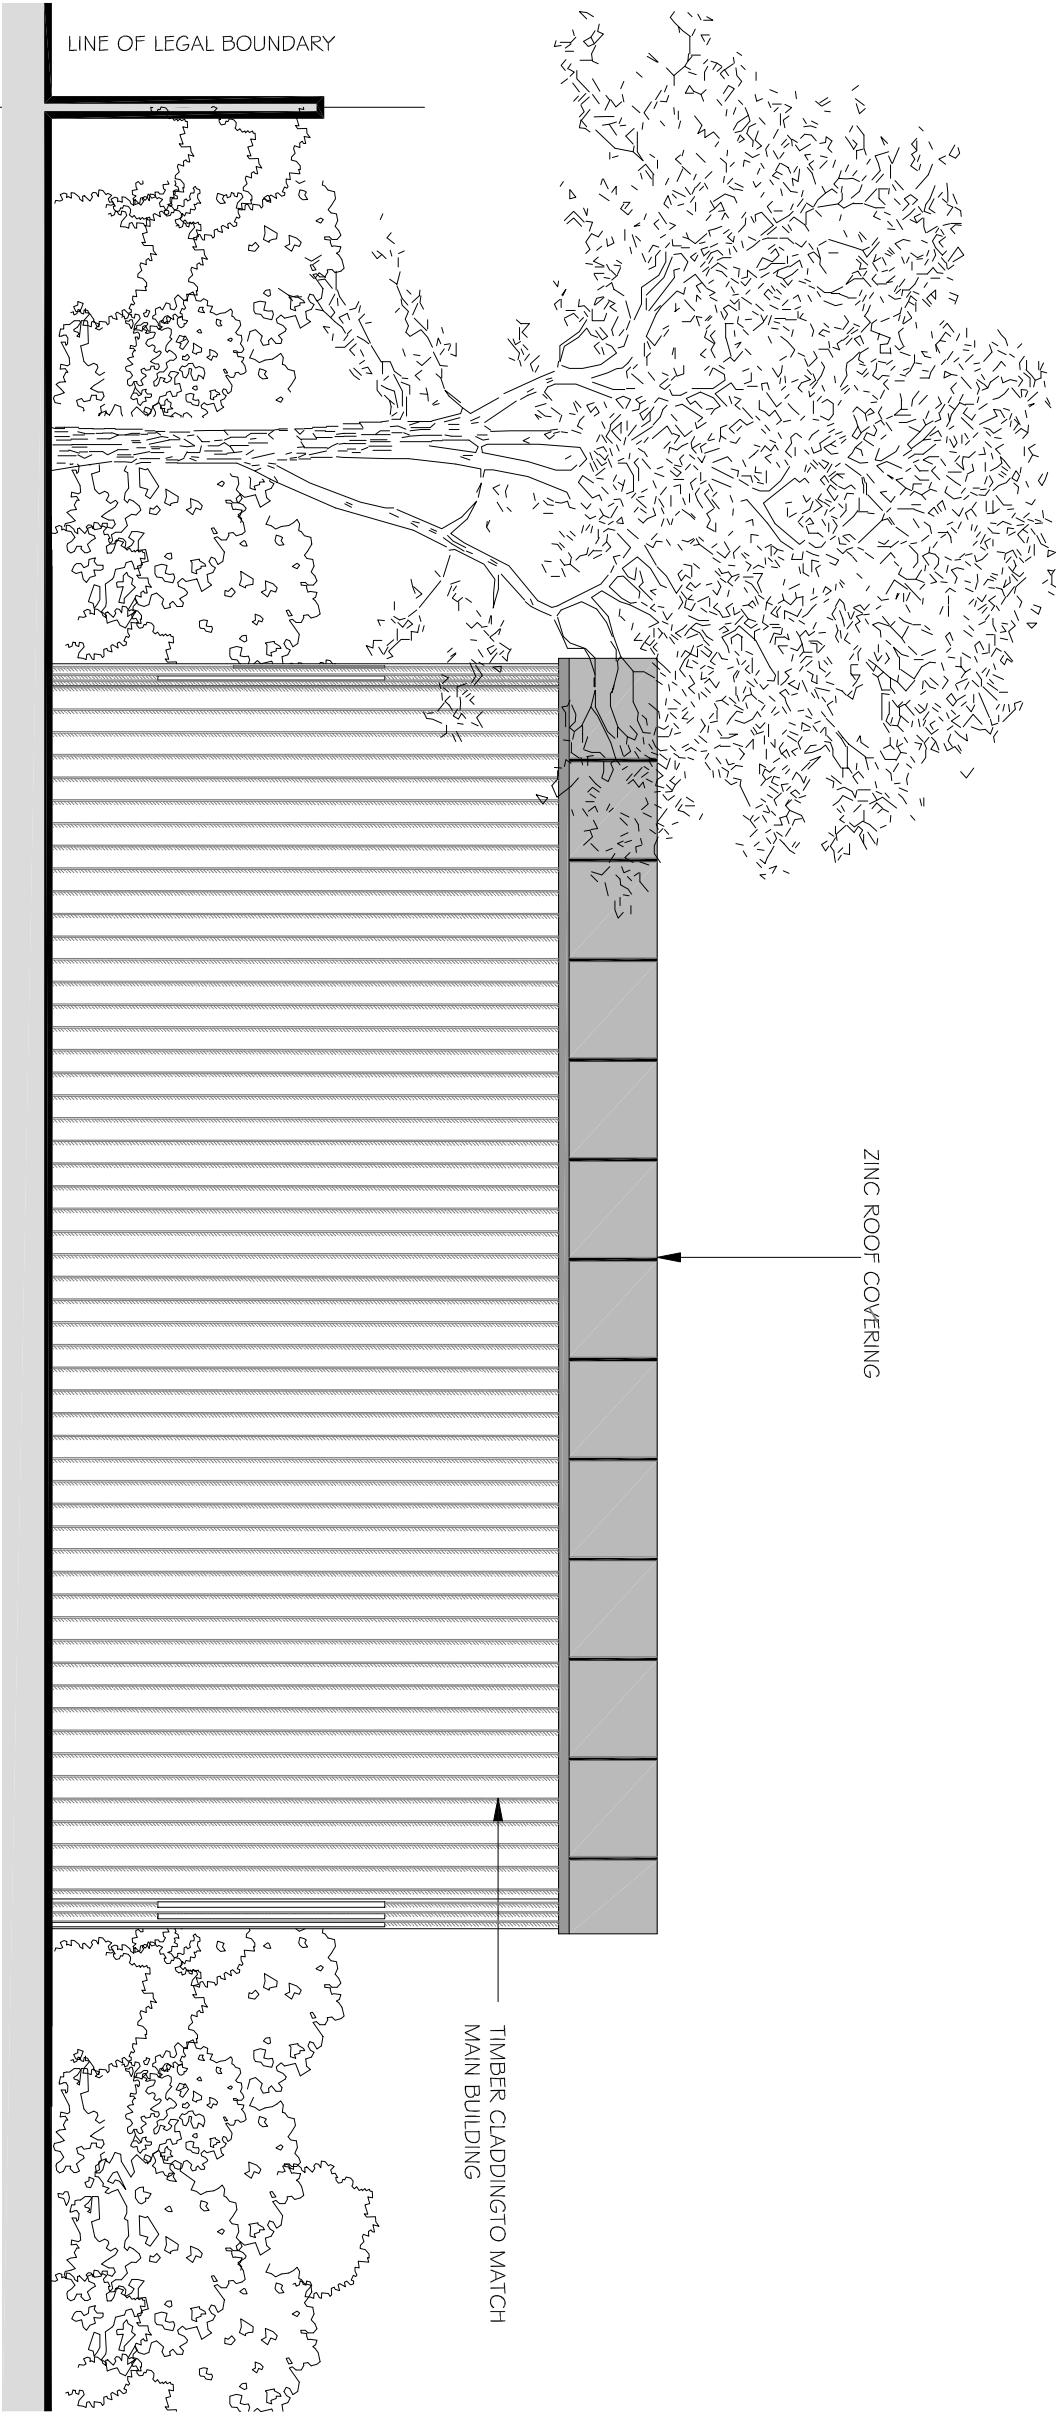

SIDE ELEVATION

REVISION NOTES:		
REV:	DATE:	NOTES:

DRAWING TITLE:
PROPOSED SIDE ELEVATION

CLIENT:
MR. BOBBY CRADDOCK
PROJECT NO:
812

PROJECT ADDRESS:
MILDMAY HOOK LANE ALDINGBOURNE WEST SUSSEX PO20 3TE

DATE:
MARCH 2017
SCALE:
1:50@ A3
DRAWING NUMBER:
10



product2
Architecture & Planning

PRODUCT 2 ARCHITECTURE & PLANNING
7c WEST STREET
EWELL
SURREY
KT17 1UZ

t: 0208 393 2675
m: mail@product2.co.uk
w: www.product2.co.uk