




SITE LOCATION PLAN
(SCALE 1 : 1250)

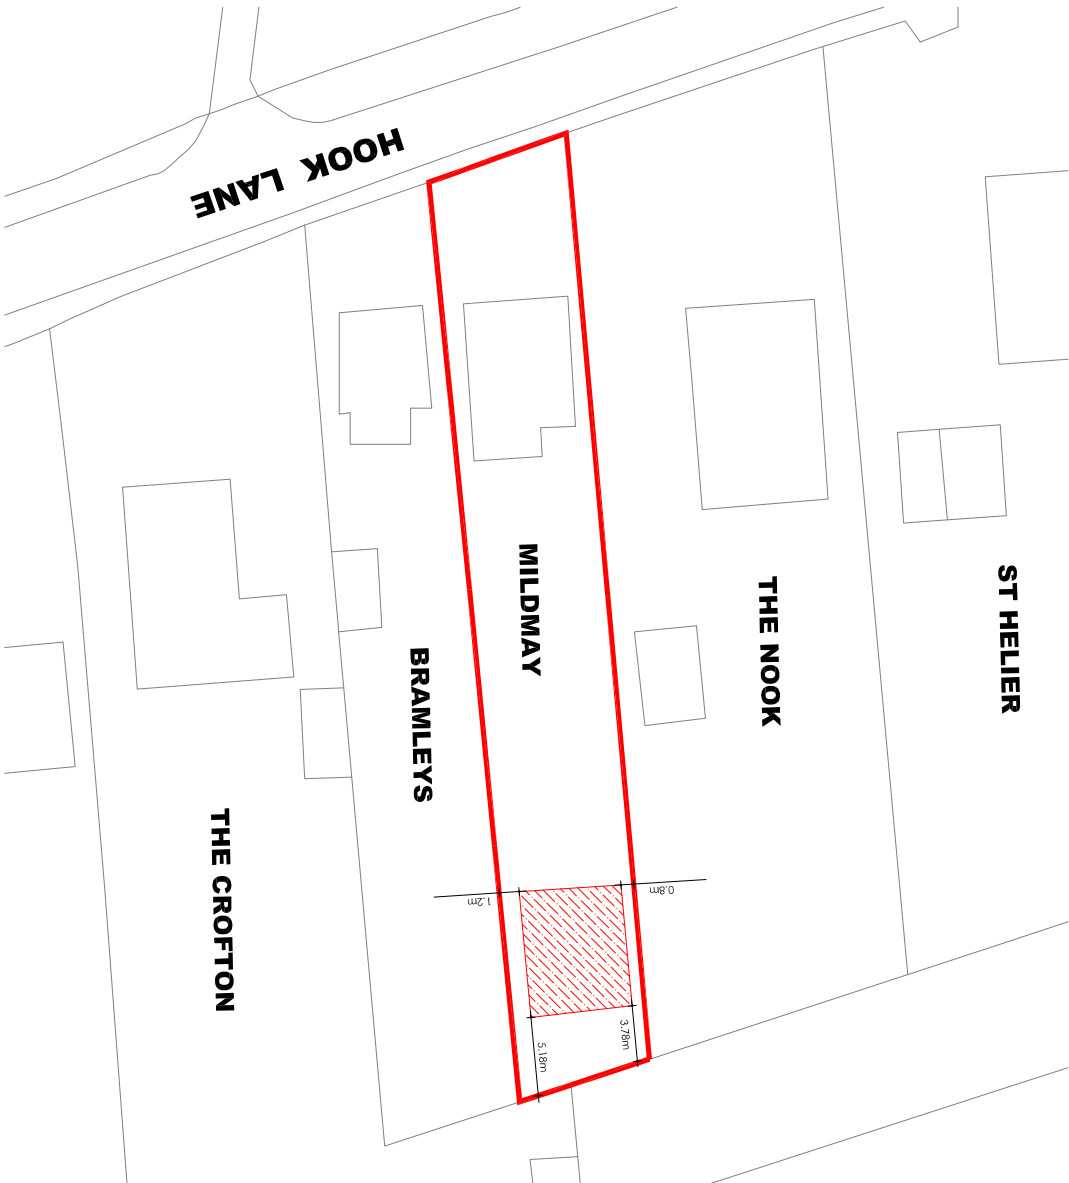

PROPOSED BLOCK PLAN
(SCALE 1 : 500)



REVISION NOTES:

REV:	DATE:	NOTES:
A	02/08/2017	ALTERATIONS TO SITE LOCATION & BLOCK PLAN

DRAWING TITLE:

SITE LOCATION & BLOCK PLAN

CLIENT:

MR. BOBBY CRADDOCK

PROJECT ADDRESS:

MILDMA
HOOK LANE
ALDINGBOURNE
WEST SUSSEX
PO20 3TE

DATE:

MARCH 2017

SCALE:

1 : 1250 1 : 500 @ A3

DRAWING NUMBER:

1 / A



product2
Architecture & Planning

PRODUCT 2 ARCHITECTURE & PLANNING
7C WEST STREET
EWELL
SURREY
KT1 7 1UZ
t: 0208 393 2675
m: mail@product2.co.uk
w: www.product2.co.uk