

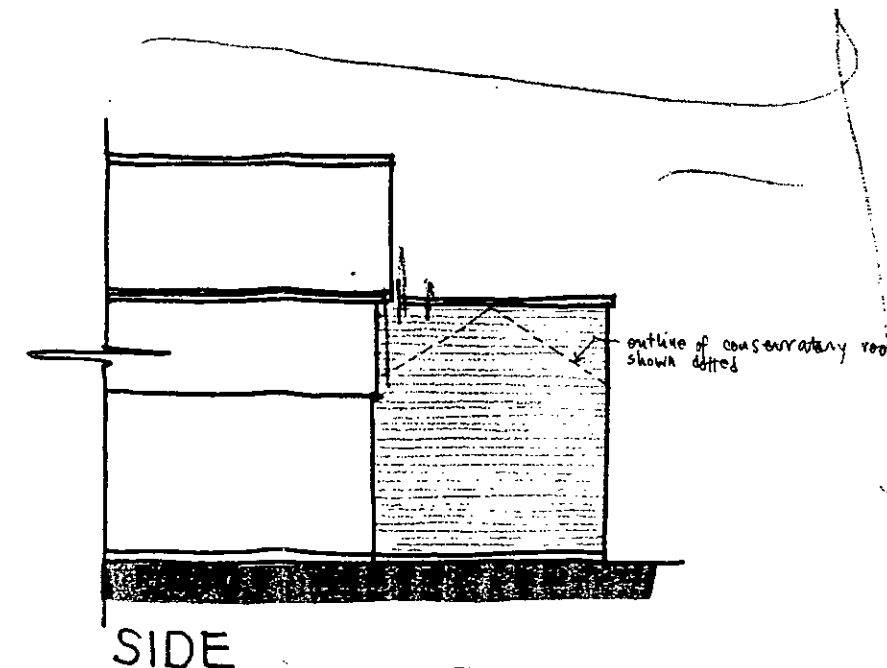


PROPOSED ELEVATIONS 1:100

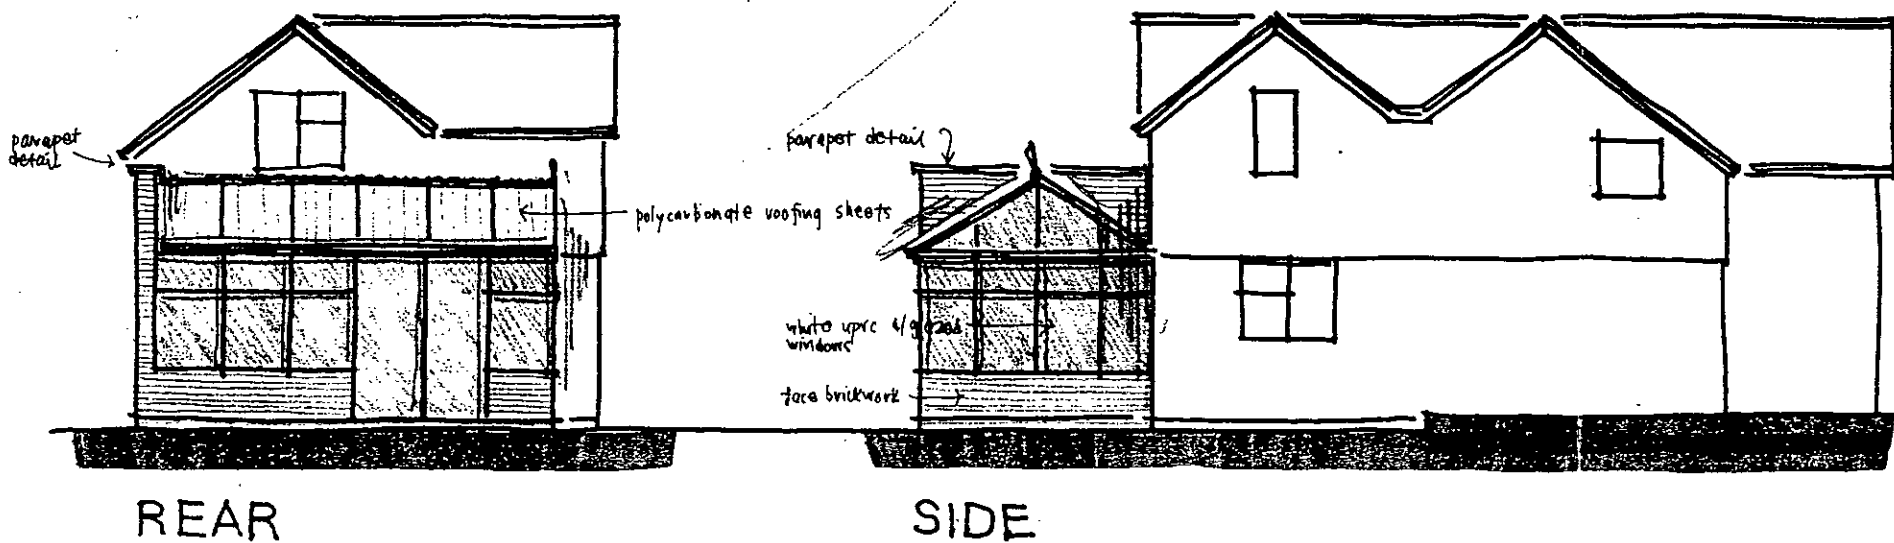

ARUN DISTRICT COUNCIL			
No.	AL	124	05
RECEIVED 31/10/05.			

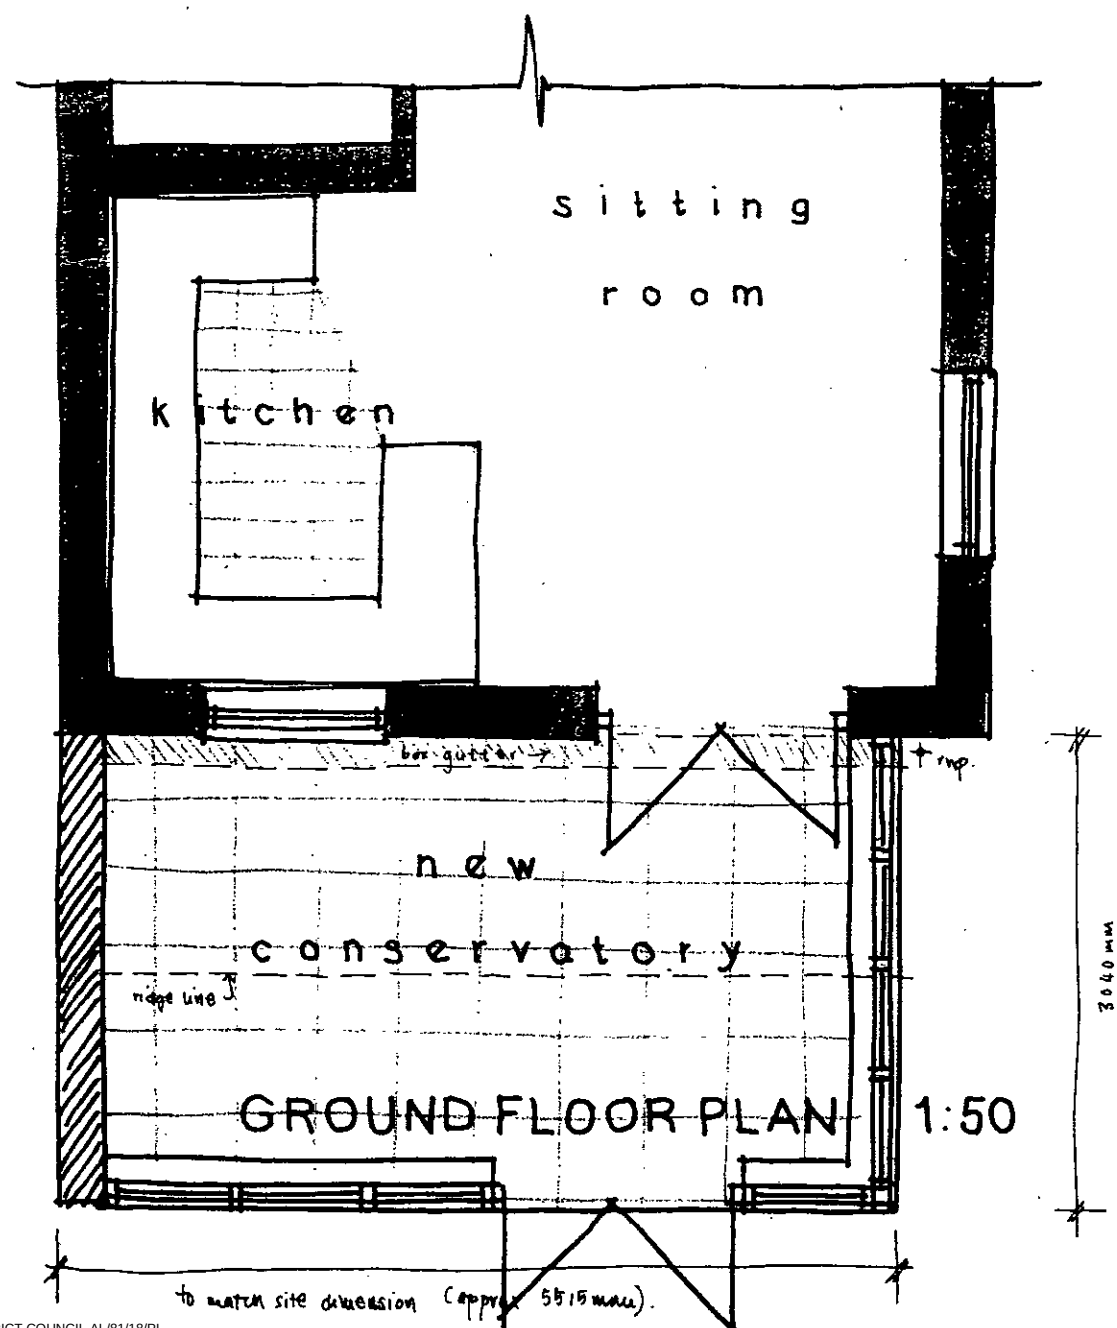

Figured dimensions to take precedence over scaled dimensions. The contractor is to verify all dimensions on site before commencing any works.

Any discrepancies whatsoever to be brought to the attention of the client immediately.

The copyright of this drawing is reserved and the drawing must not be disclosed without authority.

Project	
'WOODEND', SLINDON BOTTOM ROAD, FONTWELL	
Proposed rear conservatory	
Client	
Mr & Mrs Scutt	
Drawing no.	FW/SBR/01
Scale	AS SHOWN
Date	OCT. 2005
Drawn by	WG
WAYNE GANDER MBIAT Architectural Technologist 98 Durrington Lane WORTHING West Sussex BN13 2RQ Tel/Fax 01903 694817 Email - wayne@wgander.freemove.co.uk	