
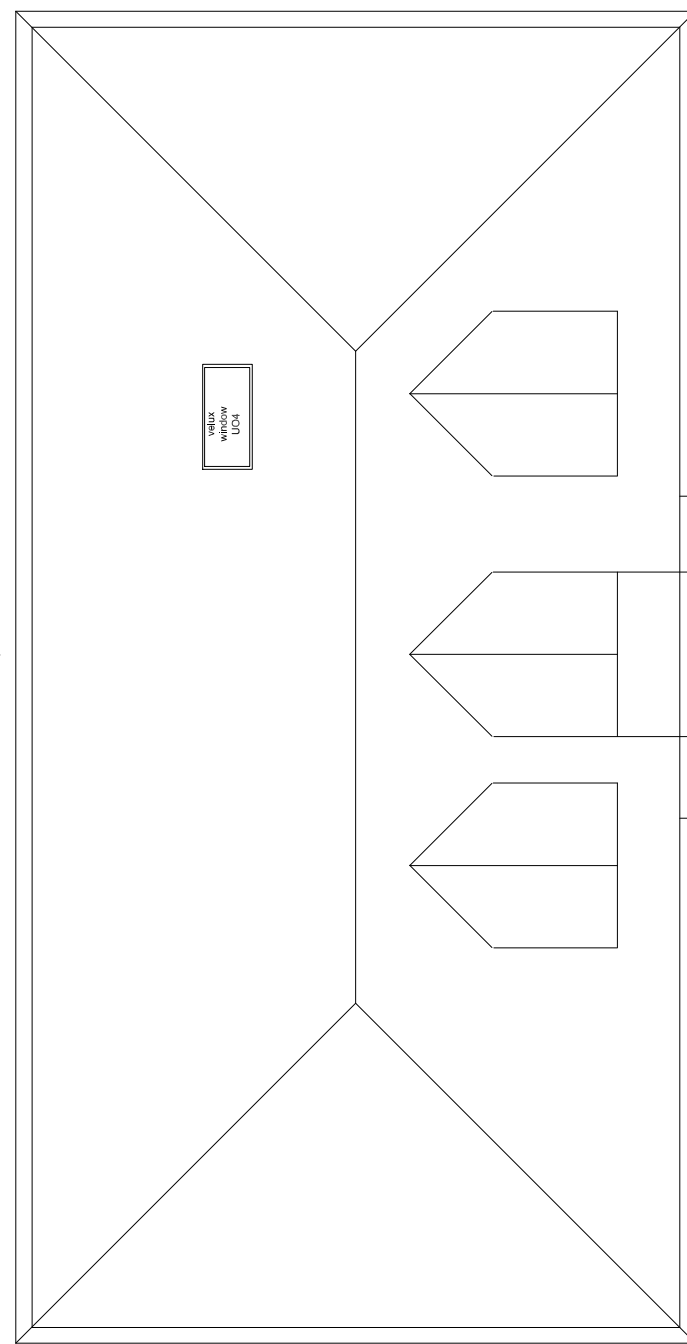
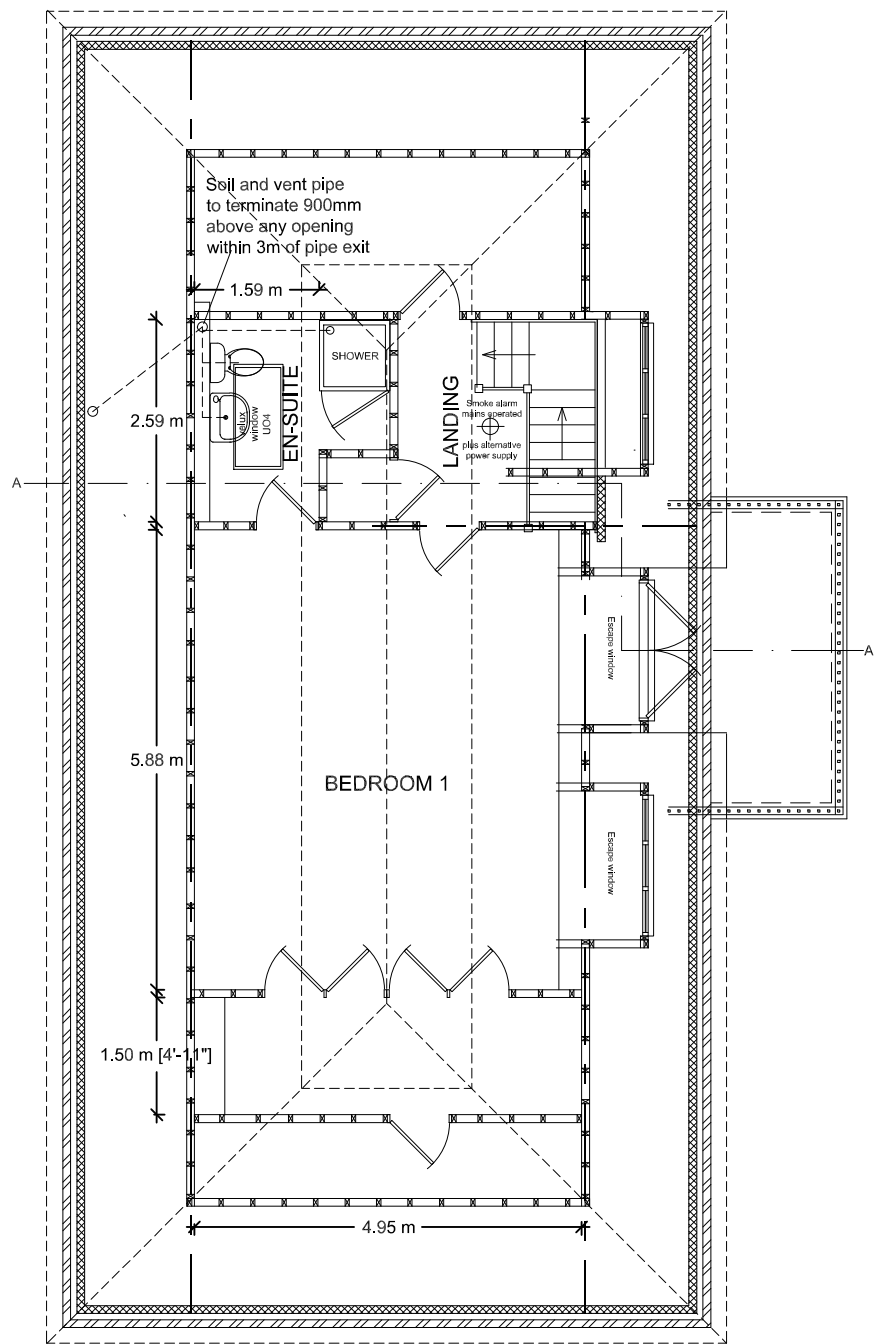


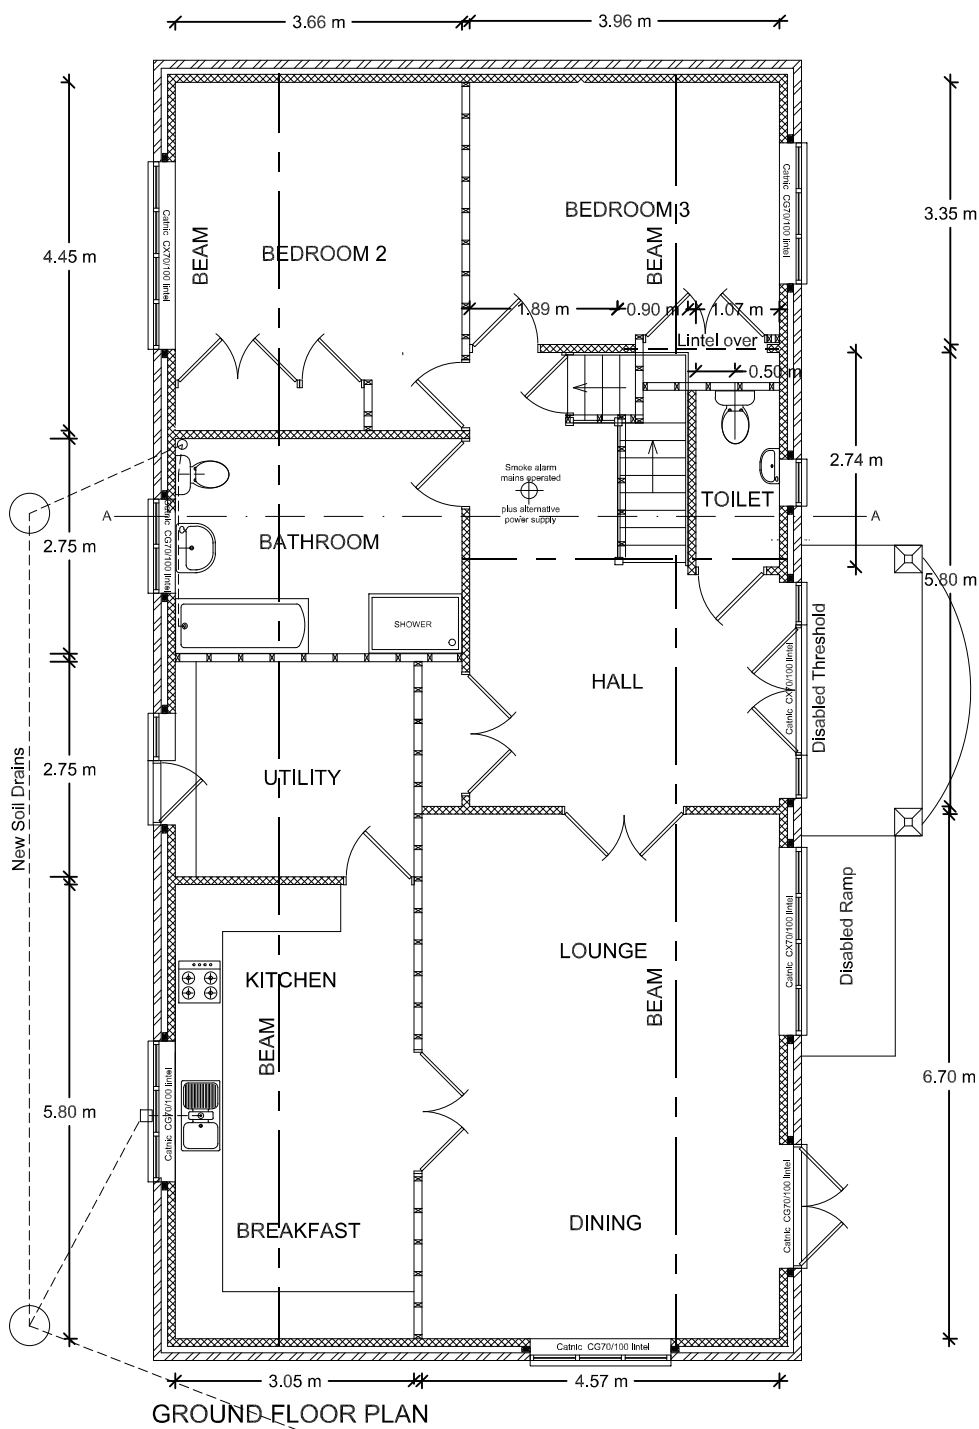

Do not scale from drawings
(excepting Local Authorities)
All dimensions to be checked on site

All work to comply with Building Regulations, British Standards, manufacturer's instructions /specifications and engineer's calculations at all times. Construction must also comply with all safety at work regulations. Additional work may be requested by the building Inspector as work proceeds to ensure the new building complies with all building regulations.

No	Change	Date	Init
	Velux Window to be Obscure glass and raised to 1.7 m	20/11/2019	

BKM PLANS
architectural
plans and
drawing
service

Title:
Plot D2 Paddock View
Northfield Lane.
Aldingbourne

Scale: 1:100
Date: 5 th September 2019
Drawn by:

Drawing 1 / 4

All drawings are copyright of BKM architectural plans and drawings service and may not be reproduced without prior permissions