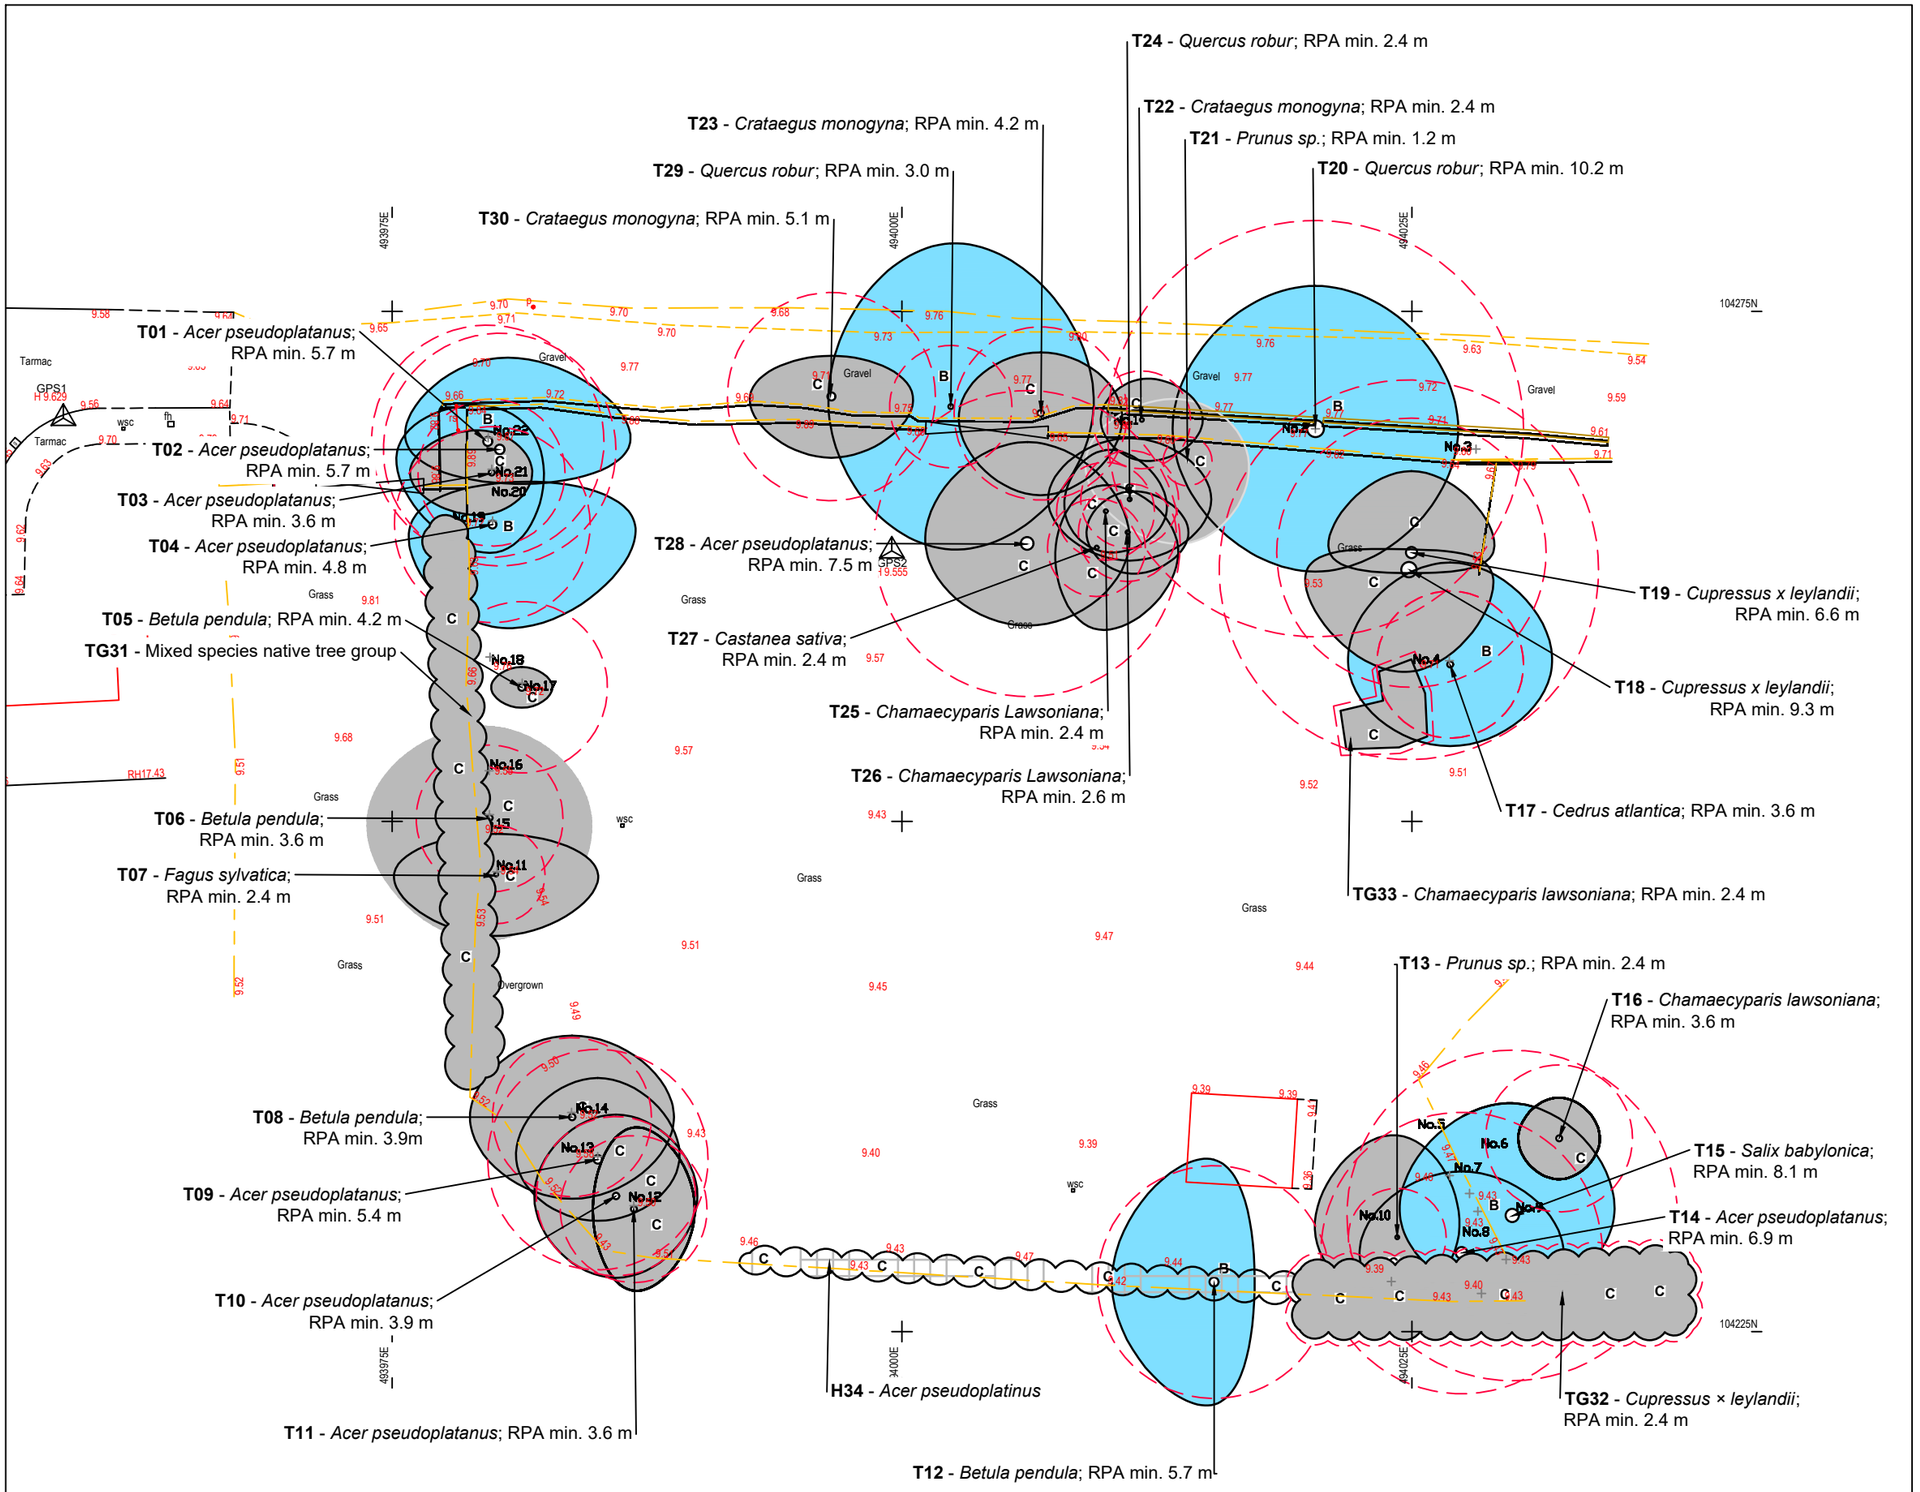

Tree Constraints Plan
Ryefields Farmhouse, Oak Tree Lane

ARUN DISTRICT COUNCIL AL/81/21/PL

Legend

T02 — **Tree and Shrub Numbers.**

Tree Root Protection Areas
Tree Root Protection Areas calculated and specified in accordance with *BS 5837:2012 - 'Trees in Relation to Design, Demolition and Construction - Recommendations'*.

Category B Trees
Trees of Moderate Quality and Value.

Category C Trees
Trees of Low Quality and Value.

Category C Hedgerow
Hedgerow of Low Quality and Value.

PLANNING ISSUE

Rev	Description	Date	Initials
00	Planning Issue	04.06.21	JH

LIZARD
Landscape Design and Ecology
The Old Bank, 34 South Street, Tarring, Worthing, West Sussex, BN14 7LH
T. 01903 216033 E. lizard.landscape@btconnect.com W. lizardlandscapeecology.com

Client
Dormusea Developments Ltd

Project Title and Location
Ryefields Farmhouse
Oak Tree Lane, West Sussex

Drawing Title
Tree Constraints Plan

Scale	Drawn	Approved	Date
1:300@A3	JH	GS	04.06.21

Drawing No **LLD2289-ARB-DWG-001**
Revision 00