



Dock

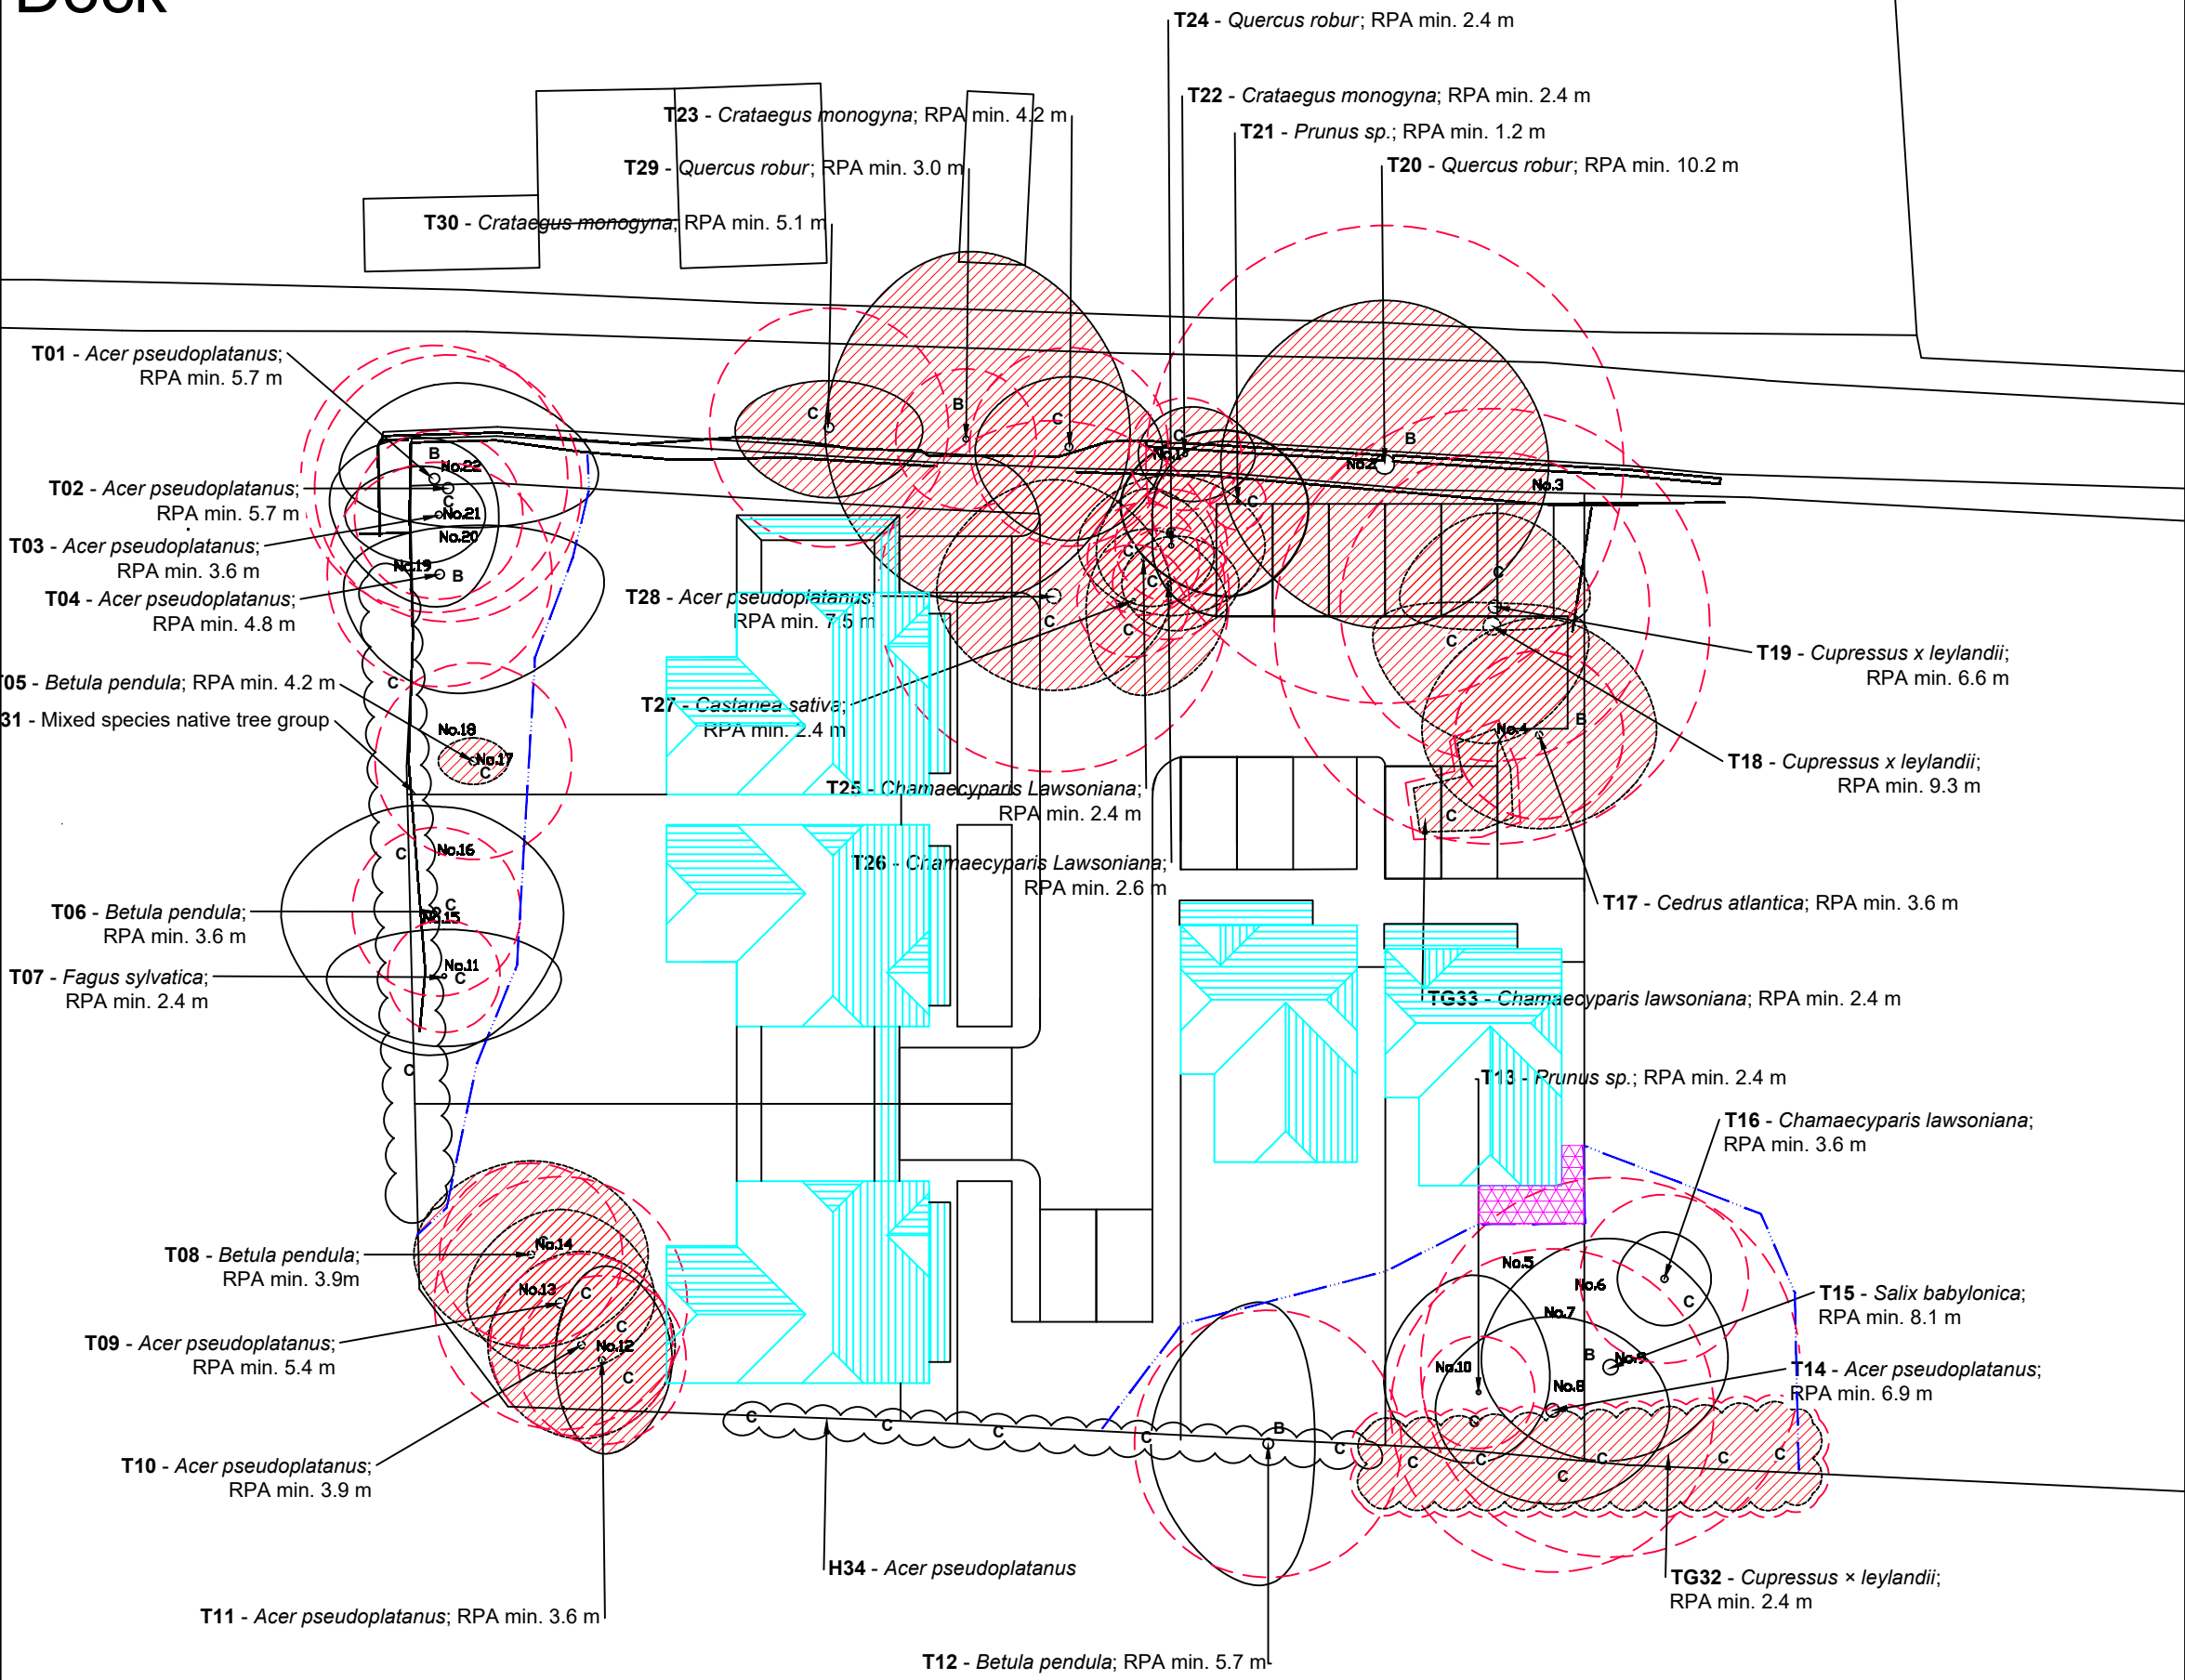

PLANNING ISSUE

Rev	Description	Date	Initials
00	Planning Issue	04.06.21	JH

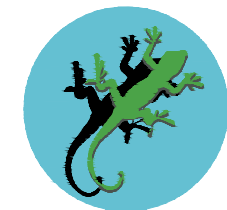

LIZARD

Landscape Design and Ecology

The Old Bank, 34 South Street, Tarring, Worthing, West Sussex, BN14 7LH
T. 01903 216033 E. lizardlandscape@btconnect.com W. lizardlandscapeecology.com

Client Dormusea Developments Ltd			
Project Title and Location Ryefields Farmhouse Oak Tree Lane, West Sussex			
Drawing Title Tree Retention & Protection Plan			
Scale 1:300@A3	Drawn JH	Approved GS	Date 04.06.21
Drawing No LLD2289-ARB-DWG-001			Revision 00

Tree Retention & Protection Plan

Ryefields Farmhouse, Oak Tree Lane

