


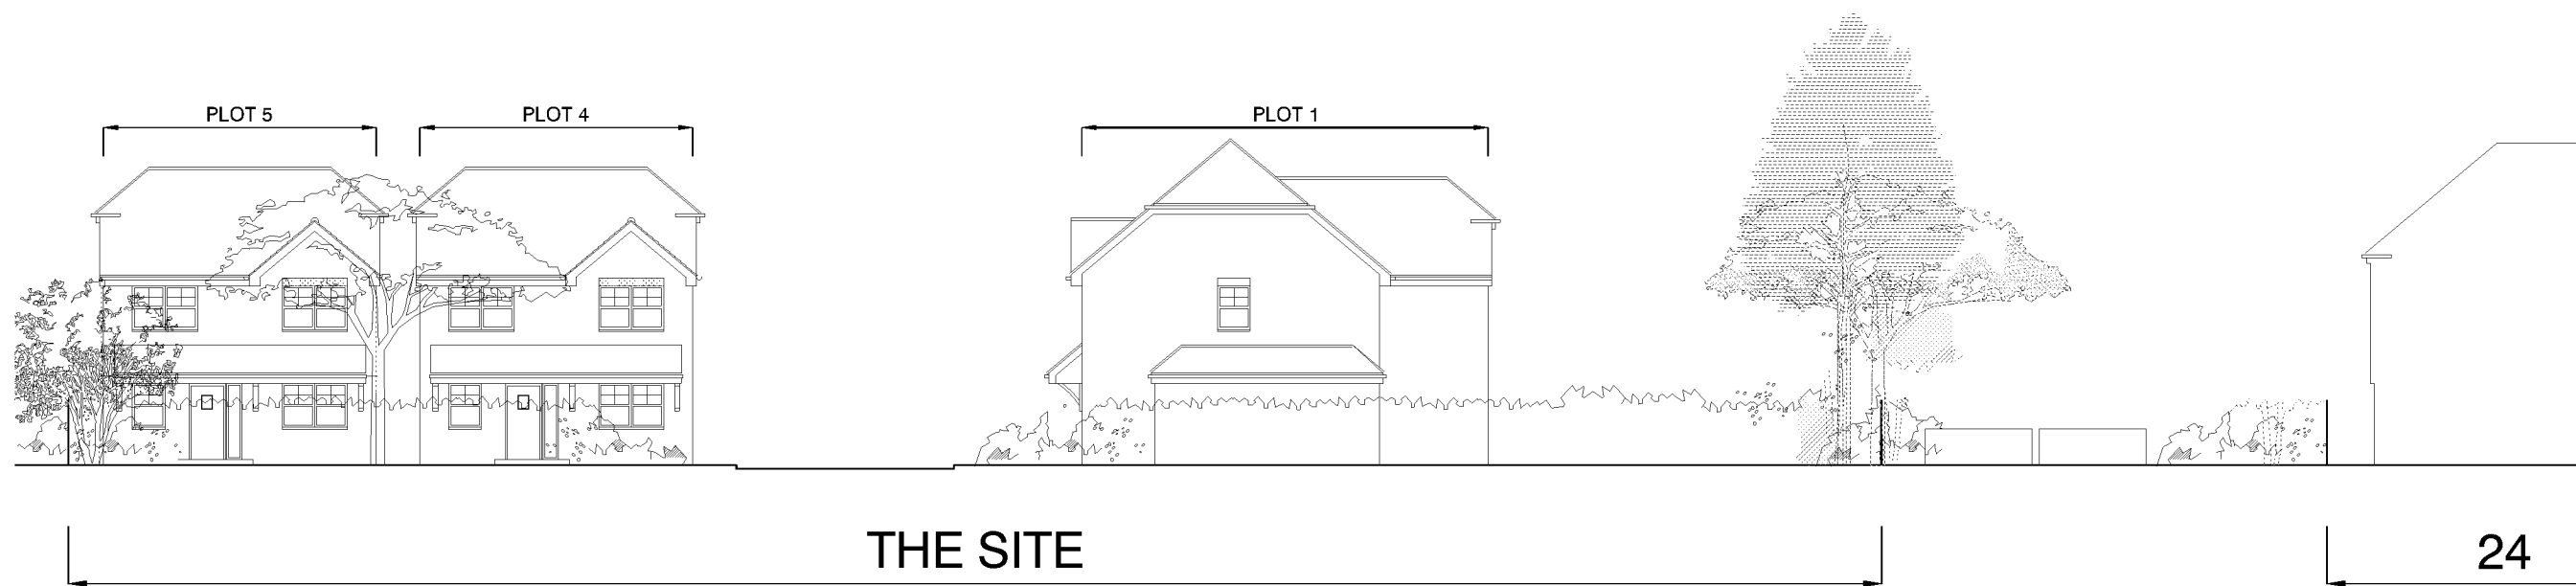

PROPOSED STREET ELEVATION
SCALE 1:200 @ a3

