




PROPOSED FRONT NORTH FACING ELEVATION

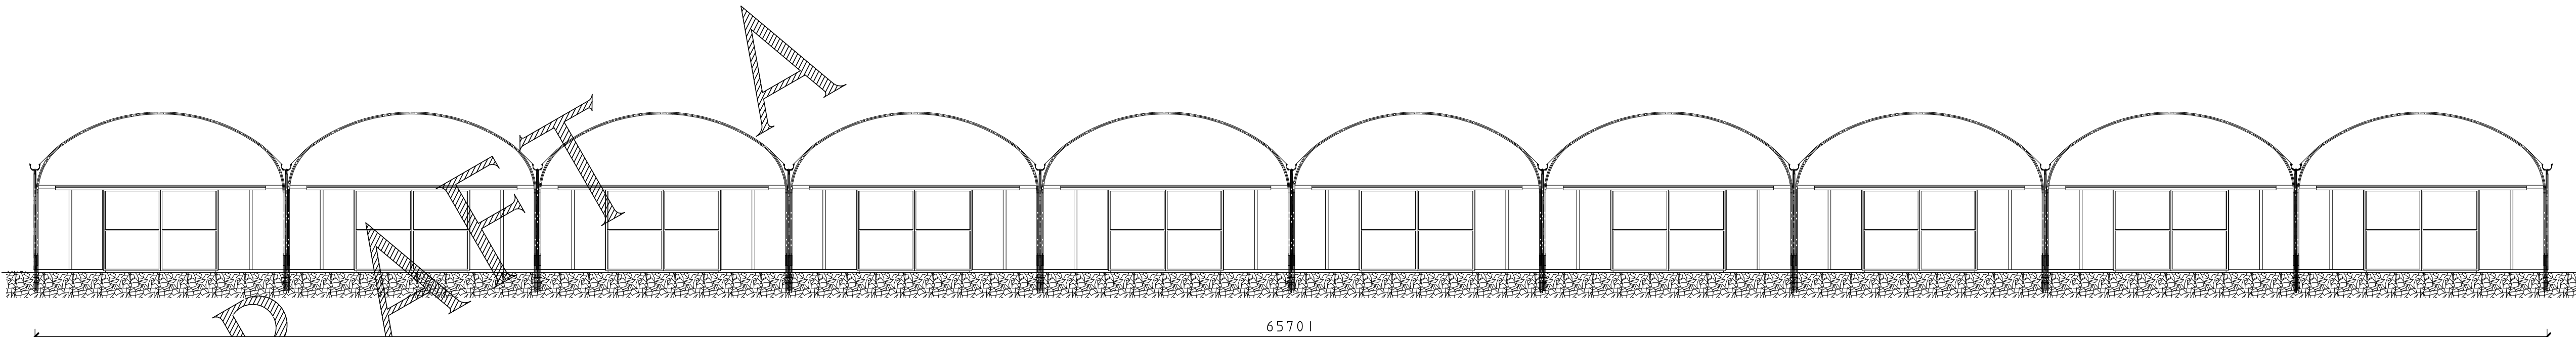


PROPOSED REAR SOUTH FACING ELEVATION - Roofs all drain to this end

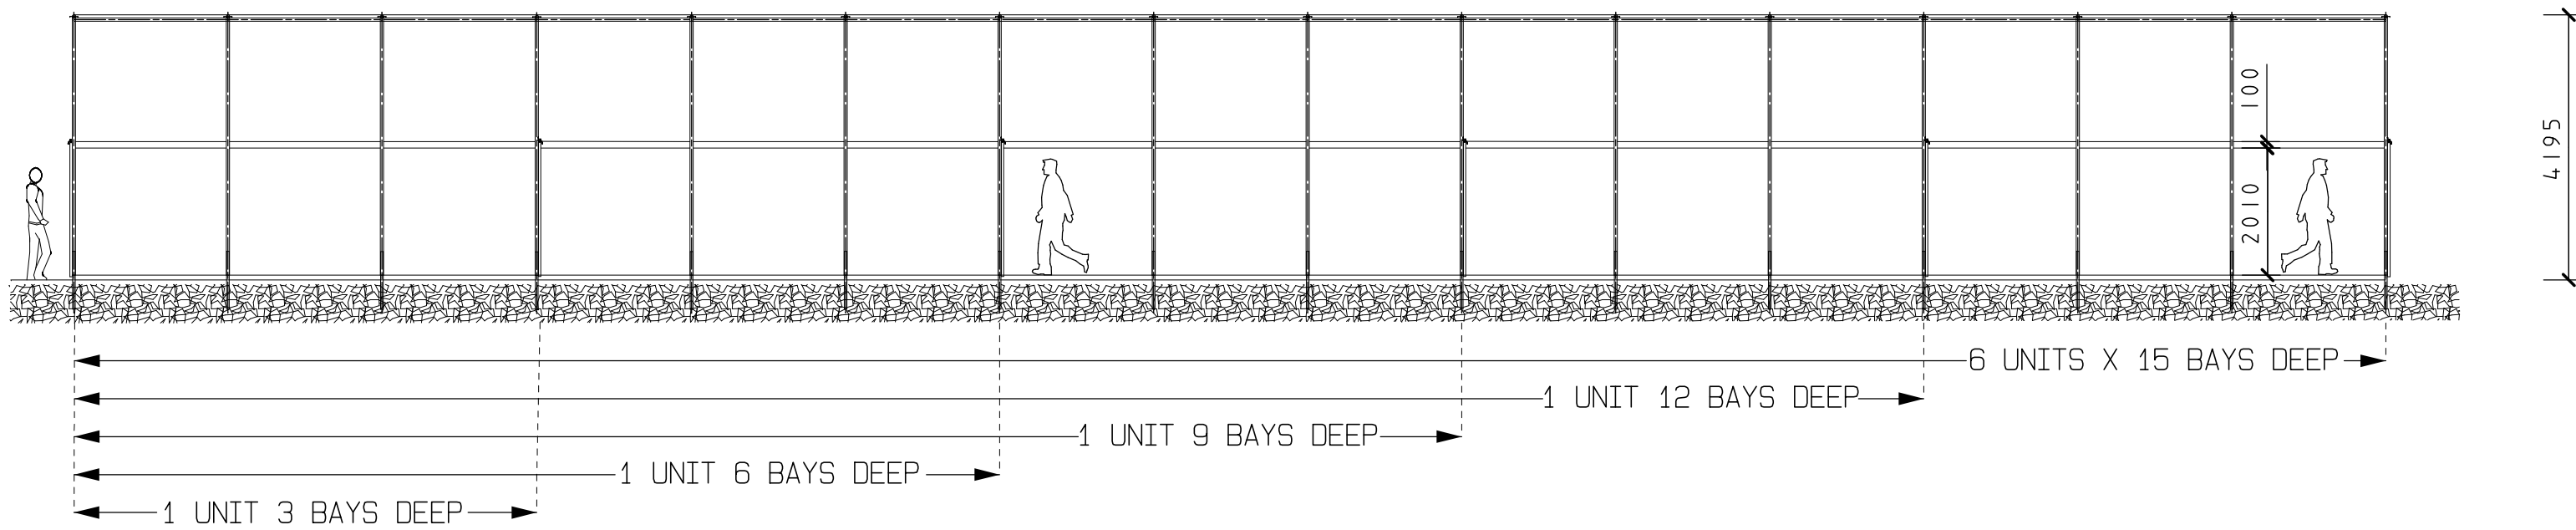

PROPOSED SIDE EAST FACING ELEVATION

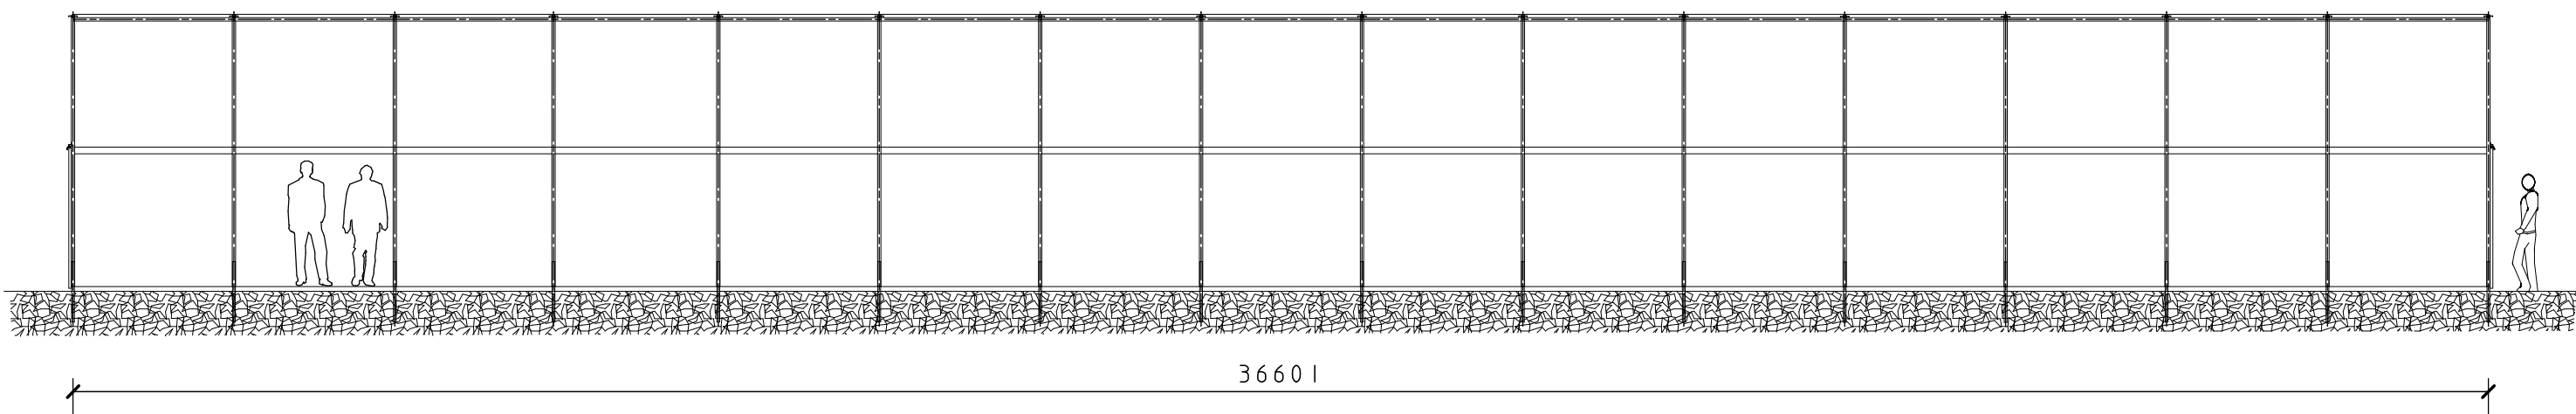

PROPOSED SIDE WEST FACING ELEVATION

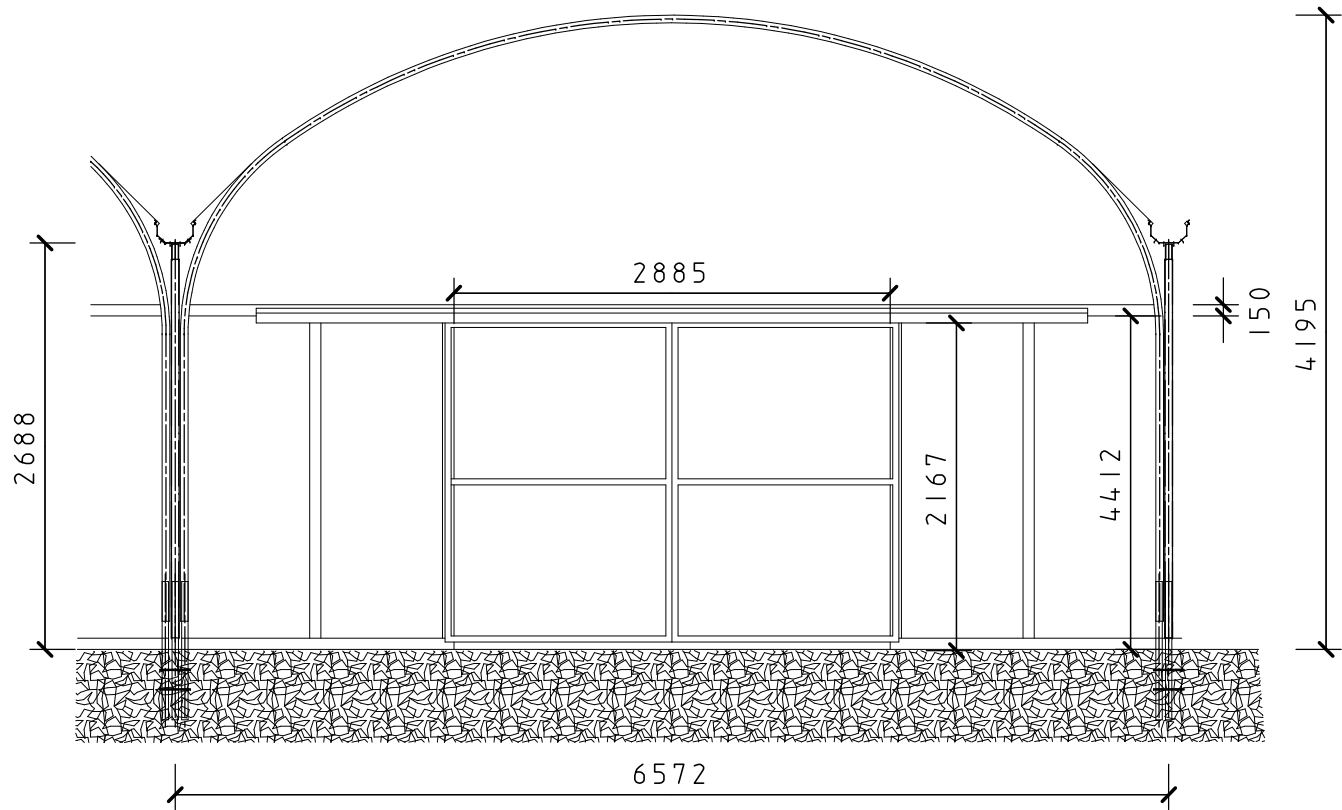

POLYTUNNEL ENTRANCE - SCALE 1 : 50



All dimensions should be checked on site and not taken or scaled from the drawing

Title
PROPOSED POLYTUNNEL ELEVATIONS

Project
PROPOSED DEMOLITION OF EXISTING GLASSHOUSES AND PACKING HOUSE AND PROVIDE NEW PACKING AND DISTRIBUTION BARNs COMPLETE WITH SUNKEN LOADING DOCK AND CONCRETE YARD, NEW OFFICE UNIT AND ADDITIONAL WATER STORAGE TANKS
AT ALDINGBOURNE NURSERIES
CHURCH ROAD
ALDINGBOURNE
WEST SUSSEX
PO20 3TU

Client
GREENWOOD PLANTS

Drawn by Richard Hollands (GROVE DESIGN UK)
Date July 2018
Scale 1 : 100 @ A1
Drawing No 18-07-GD-217-07A-DA (v2)
Amendments (A) Drawing amends and Planning Issue