




UNIT A - SIDE SOUTH FACING ELEVATION

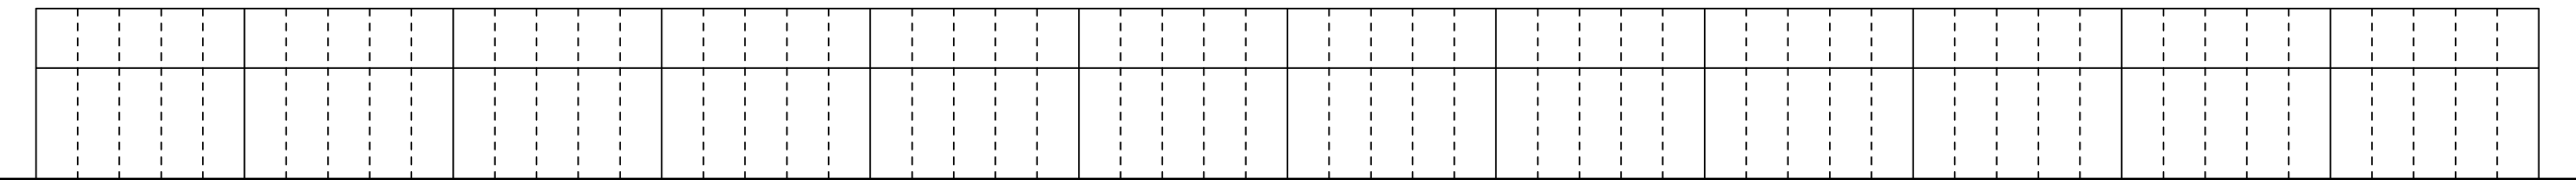


UNIT A - SIDE NORTH FACING ELEVATION

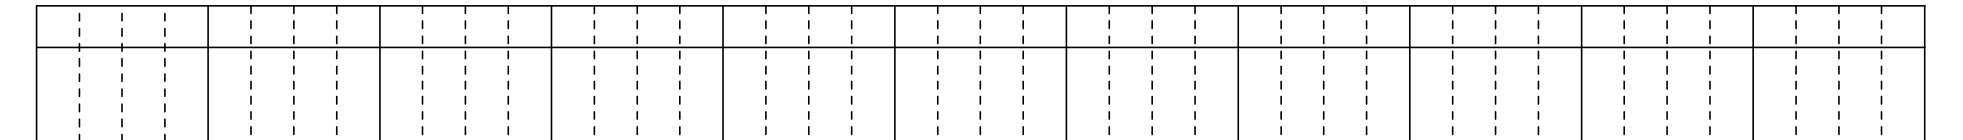


UNIT C - SIDE SOUTH FACING ELEVATION

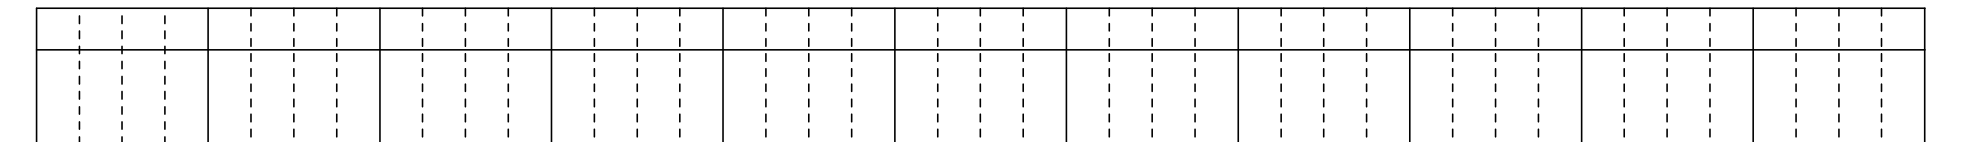


UNIT C - SIDE NORTH FACING ELEVATION

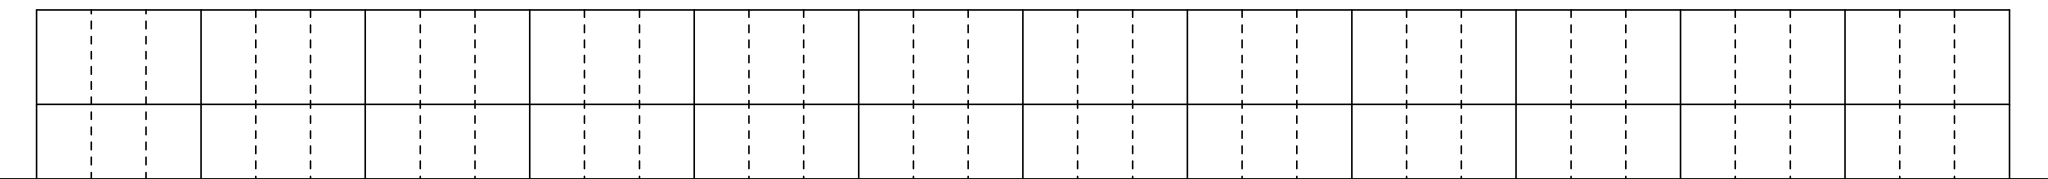


UNIT D AND UNIT E - SIDE EAST FACING ELEVATION (BOTH SAME)

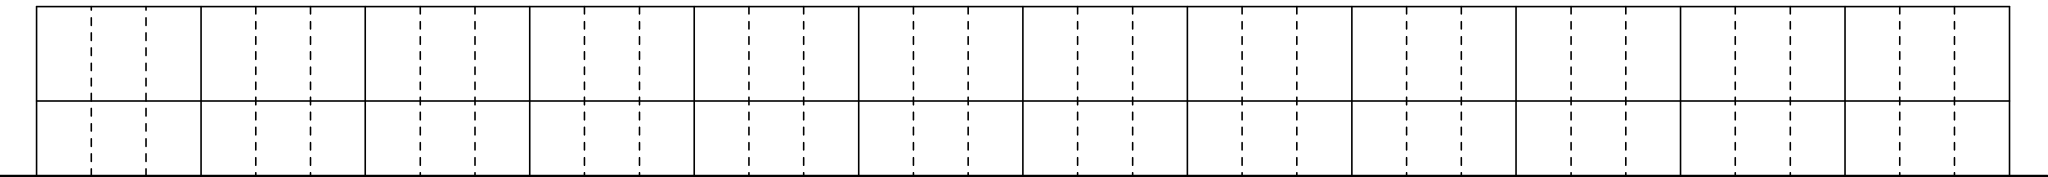


UNIT D AND UNIT E - SIDE WEST FACING ELEVATION (BOTH SAME)

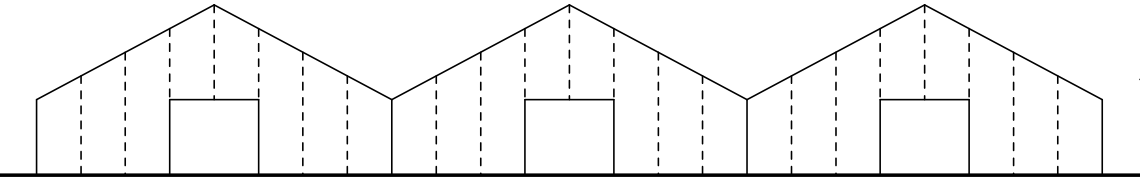


UNIT E - FRONT SOUTH FACING ELEVATION

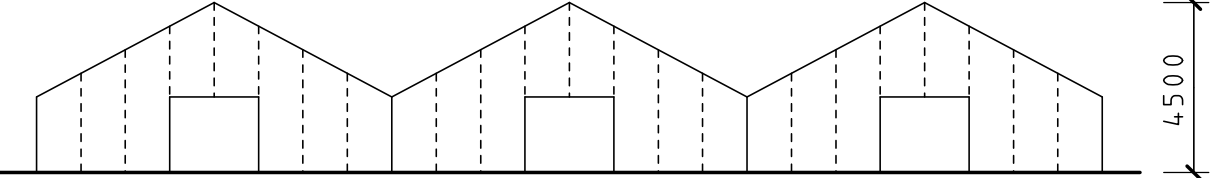


UNIT E - REAR NORTH FACING ELEVATION

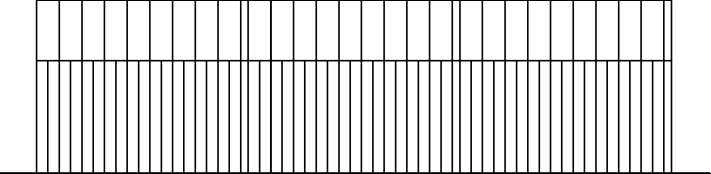


UNIT B - SIDE SOUTH FACING ELEVATION

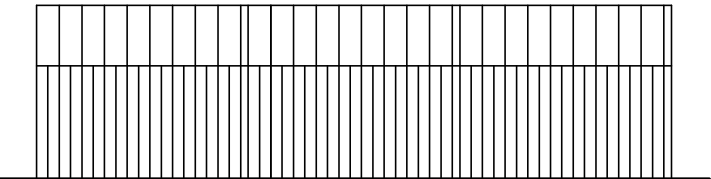


UNIT B - SIDE NORTH FACING ELEVATION

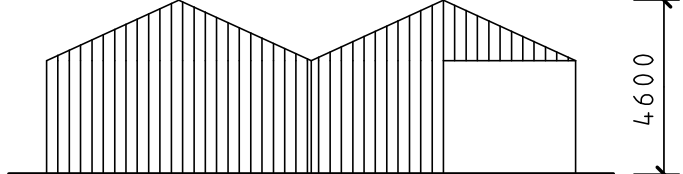


UNIT B - FRONT WEST FACING ELEVATION

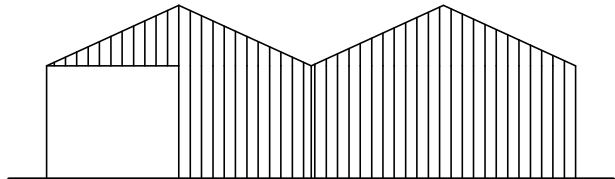


UNIT B - REAR EAST FACING ELEVATION

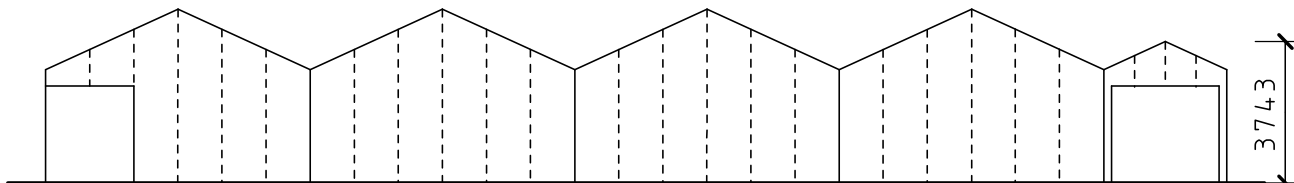


UNIT A - FRONT WEST FACING ELEVATION

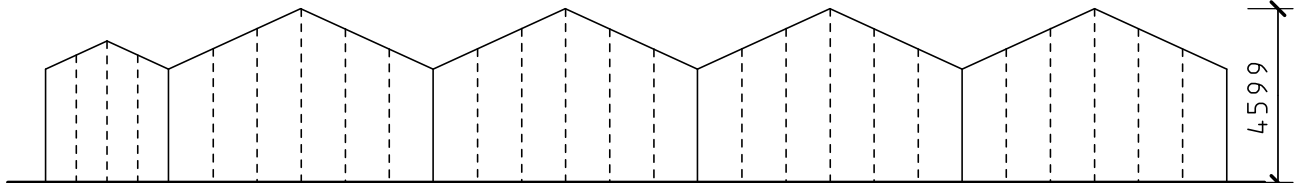


UNIT A - REAR EAST FACING ELEVATION

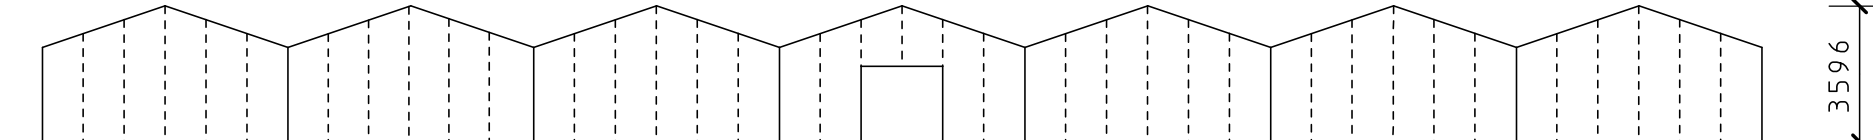


UNIT C - FRONT EAST FACING ELEVATION

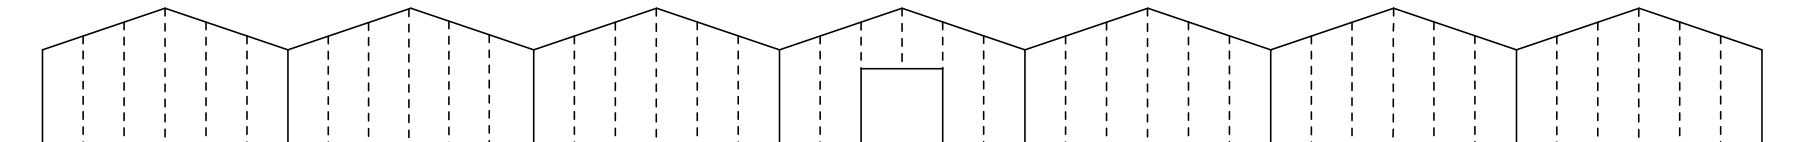


UNIT C - REAR WEST FACING ELEVATION

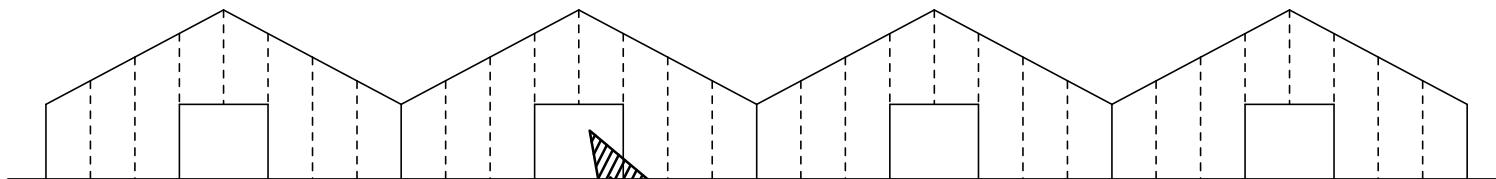

UNIT D - FRONT SOUTH FACING ELEVATION

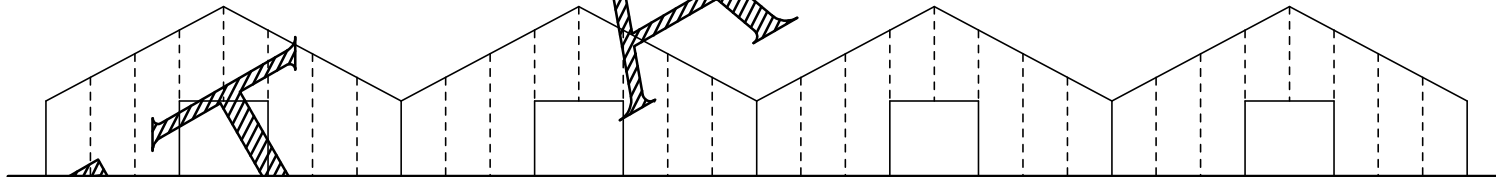

UNIT D - REAR NORTH FACING ELEVATION

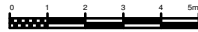

All dimensions should be checked on site
and not taken or scaled from the drawing

DRAFT

Title
EXISTING ELEVATIONS - UNITS A, C, D, & E GLASS HOUSES & UNIT B - PACK HOUSE

Project
PROPOSED DEMOLITION OF EXISTING GLASSHOUSES AND PACKING HOUSE AND
PROVIDE NEW PACKING AND DISTRIBUTION BARNs COMPLETE WITH SUNKEN
LOADING DOCK AND CONCRETE YARD, NEW OFFICE UNIT AND ADDITIONAL
WATER STORAGE TANKS
AT ALDINGBOURNE NURSERIES
CHURCH ROAD
ALDINGBOURNE
WEST SUSSEX
PO20 3TU

Client
GREENWOOD PLANTS

Drawn by Richard Hollands (GROVE DESIGN UK)
Date July 2018
Scale 1 : 200 @ A2
Drawing No 18-07-GD-217-03A-DA
Amendments (A) Planning Issue

REFERENCE - Town and Country Planning (Development Management Procedure)
(England) Order 2015, Part 8.
NOTICE UNDER ARTICLE 38 OF PROPOSAL FOR LOCAL DEVELOPMENT ORDER GRANTING
PLANNING PERMISSION
Proposed development - Horticulture Local Development (LDO)
- Land at Norton - Ref LDO 10