


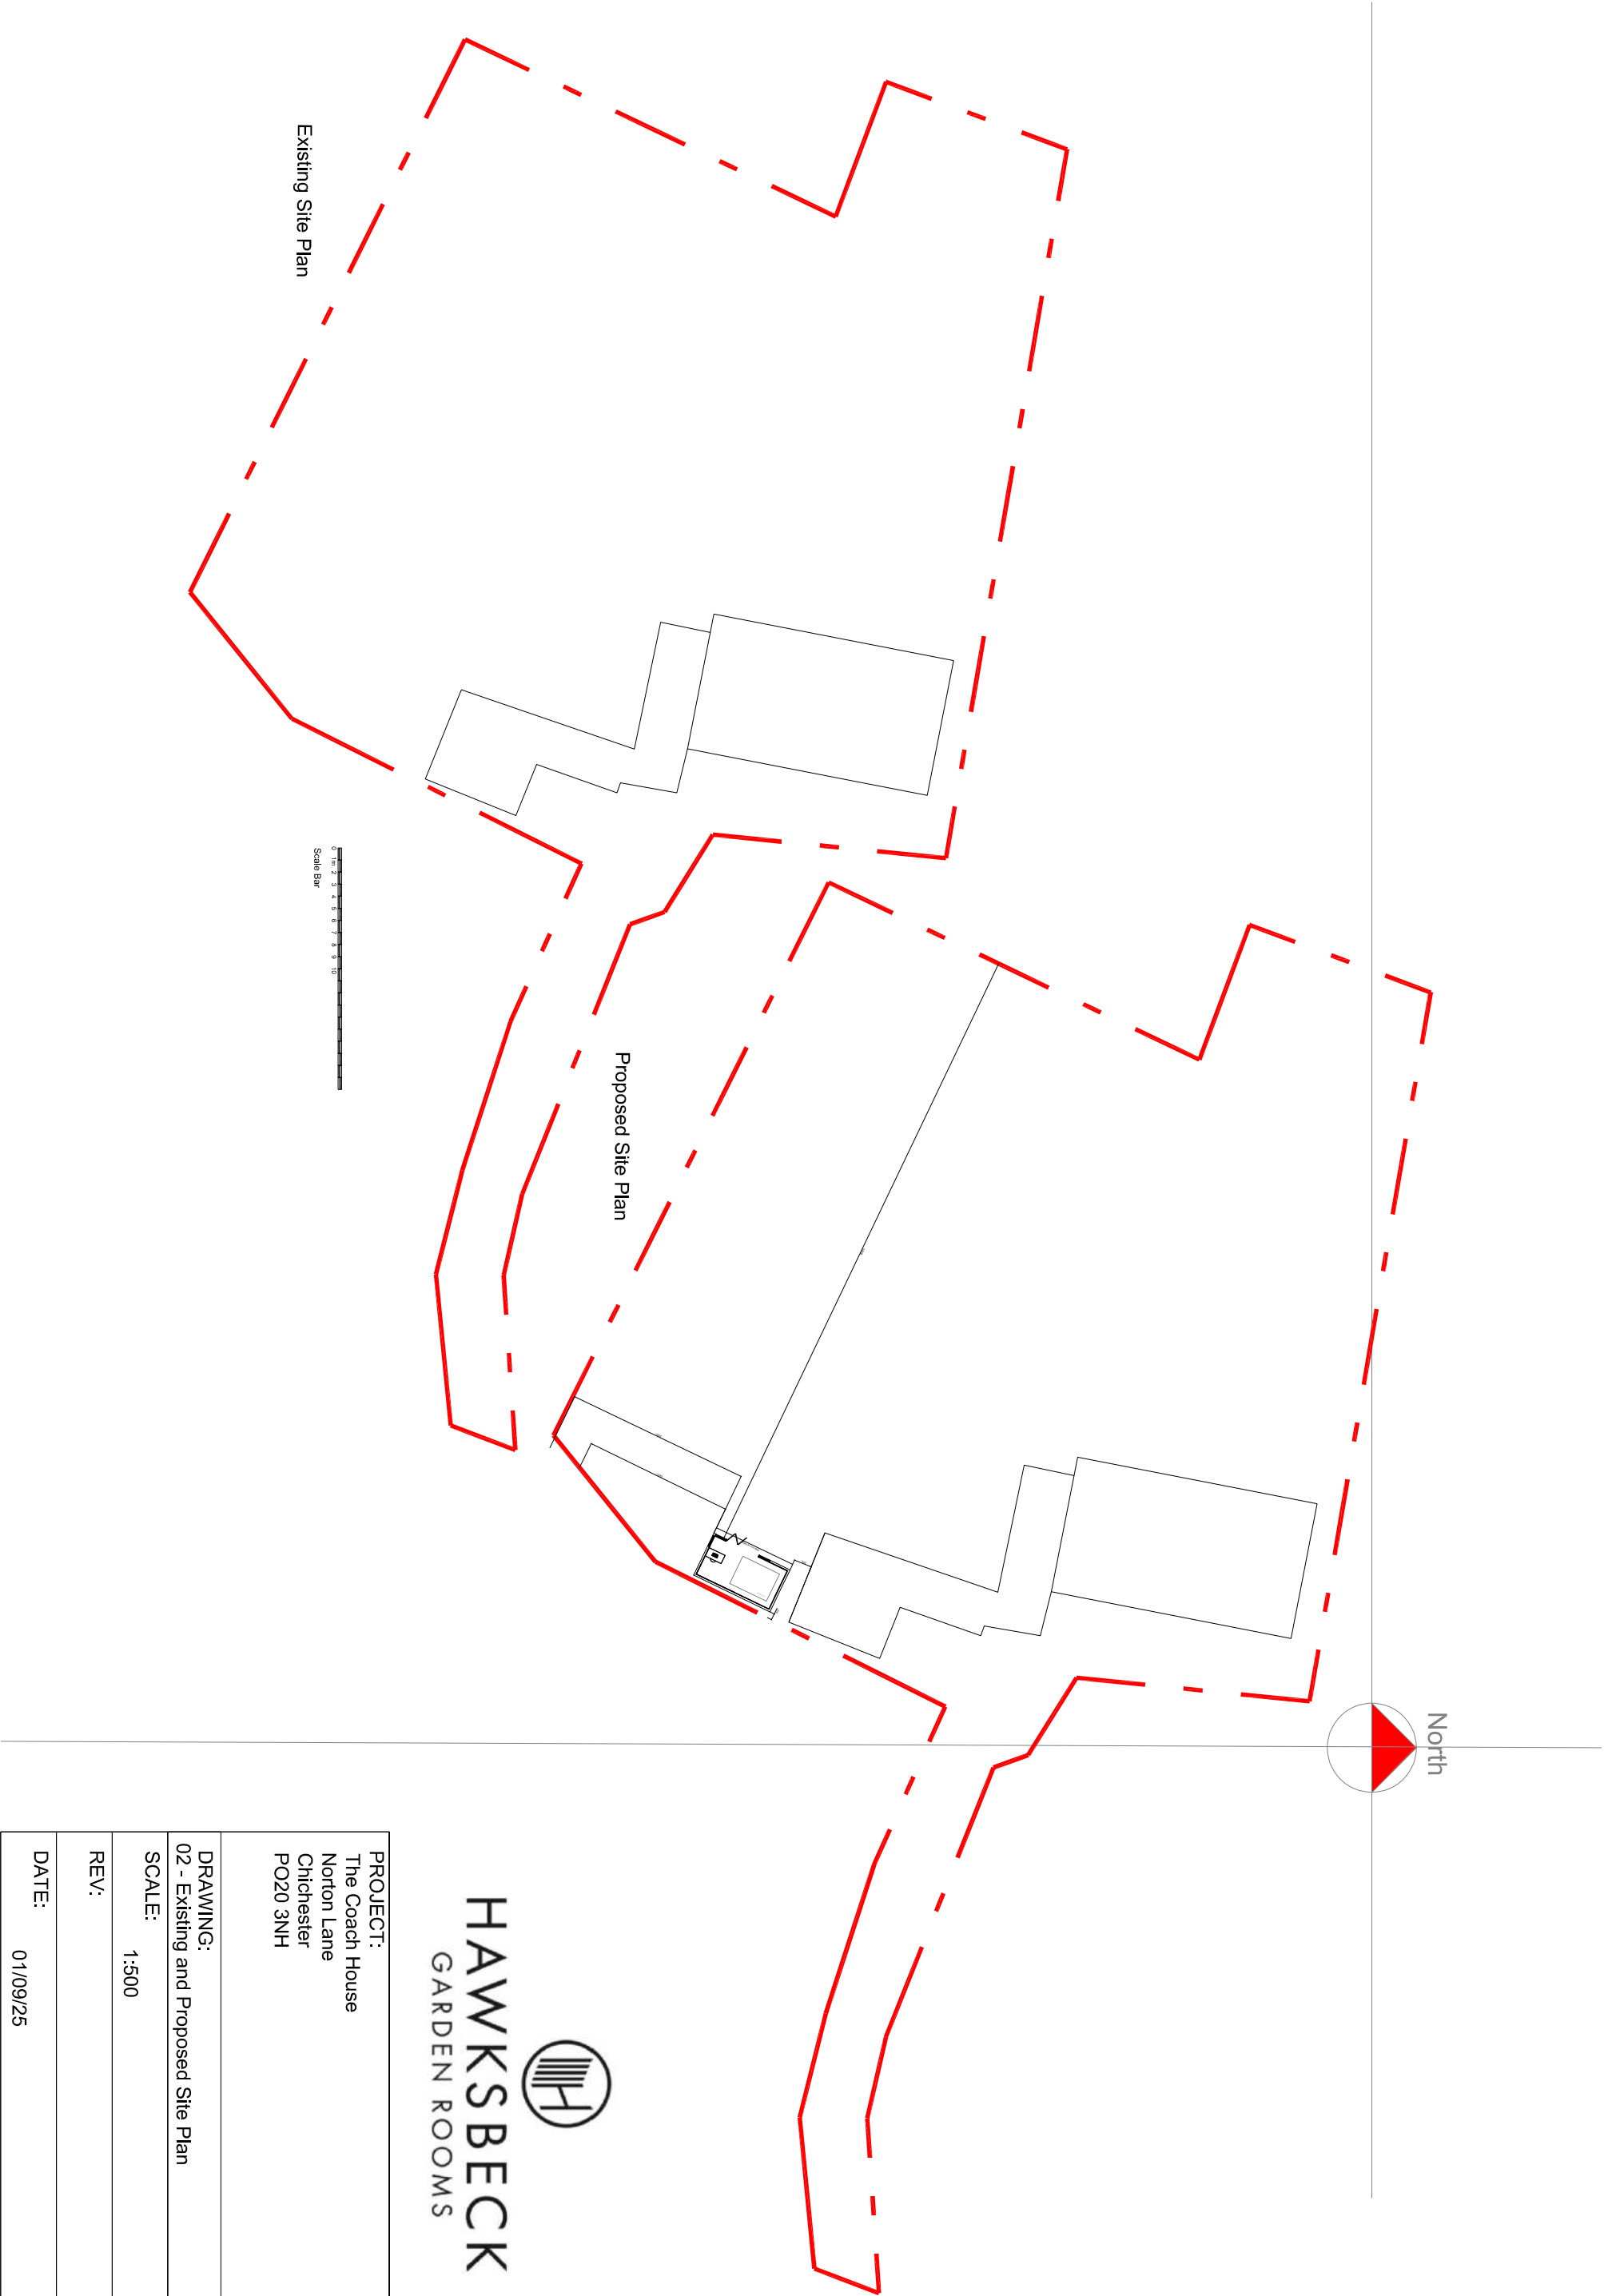

HAWKSBECK
GARDEN ROOMS

PROJECT:	The Coach House Norton Lane Chichester PO20 3NH
DRAWING:	02 - Existing and Proposed Site Plan
SCALE:	1:500
REV:	
DATE:	01/09/25