



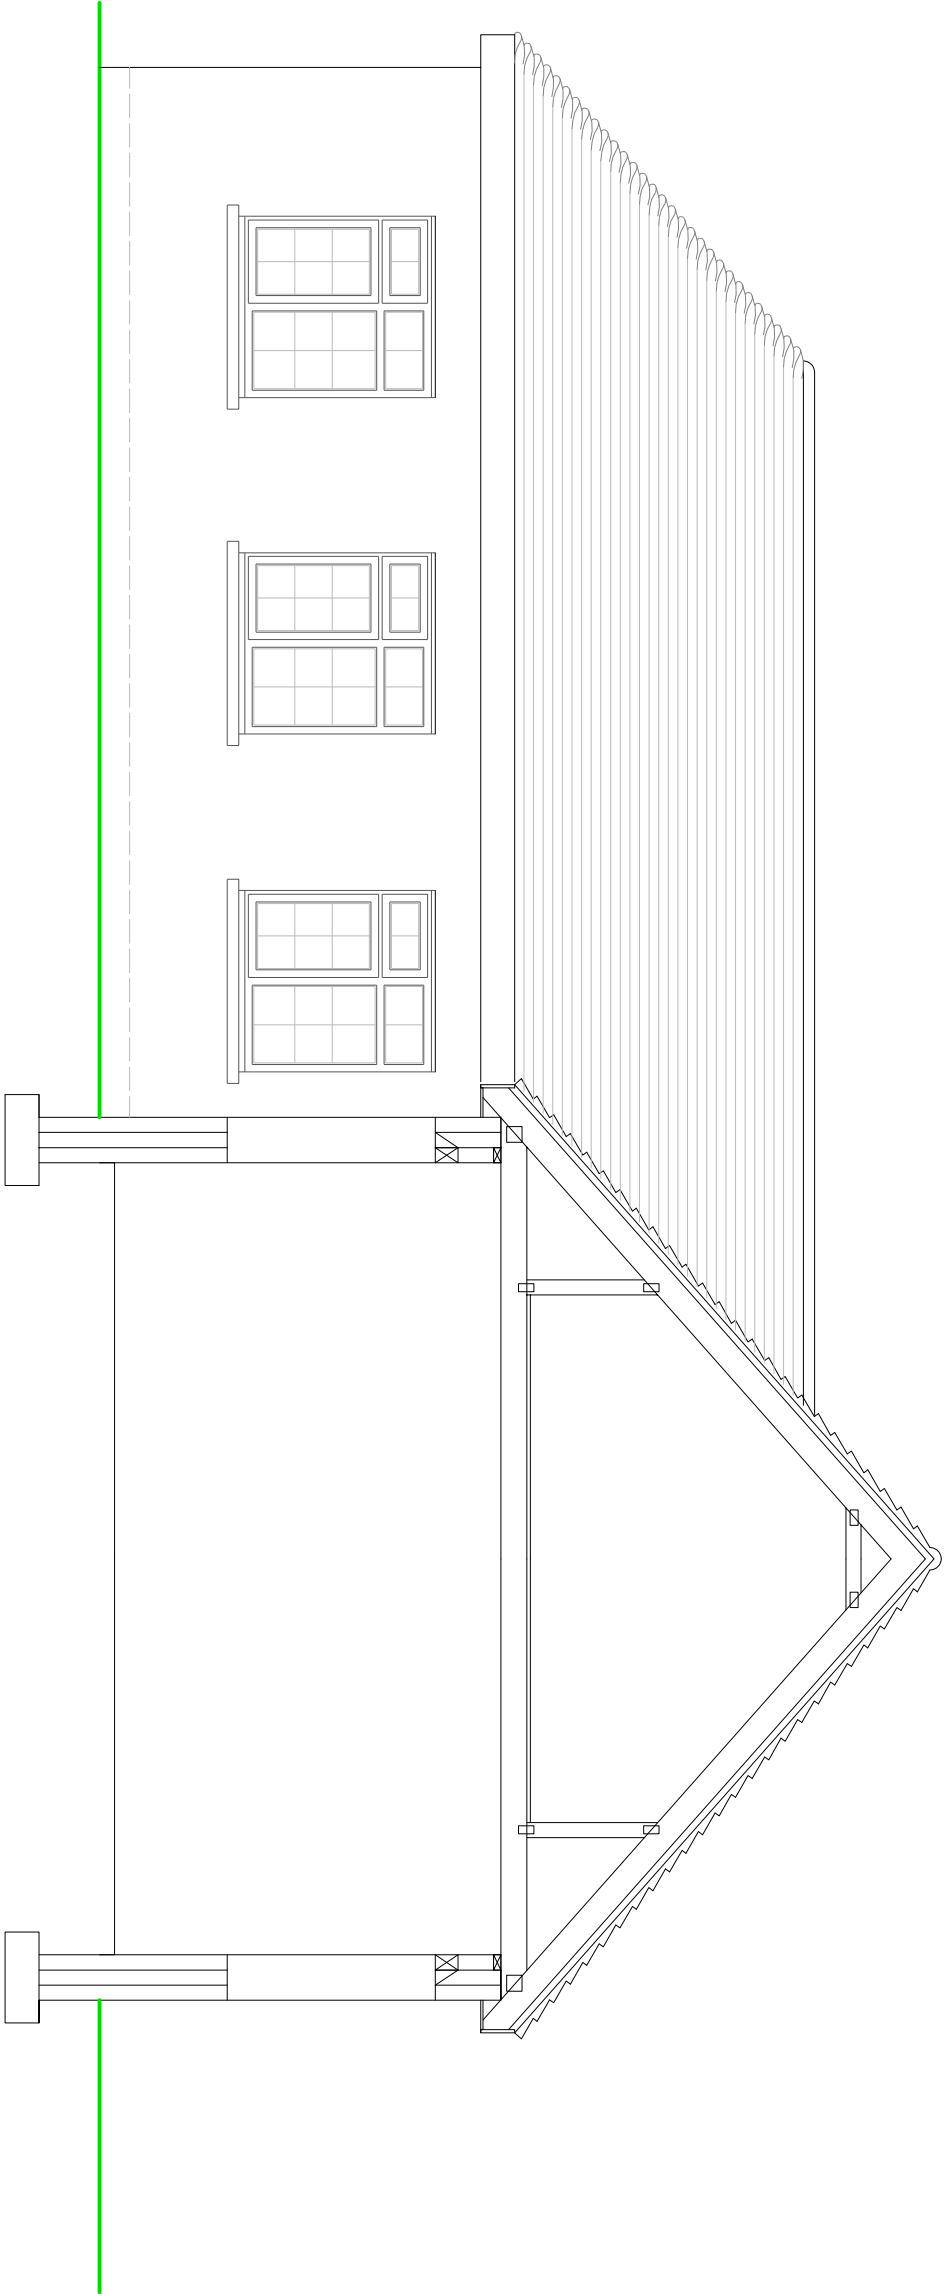

CROSS SECTION

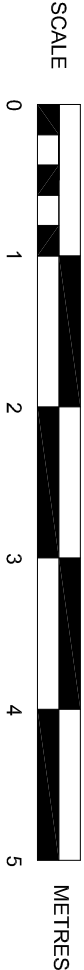

SUSSEX BUILDING CONSULTANCY LIMITED	
NORTON GLEBE, NORTON LANE, NORTON, CHICHESTER, WEST SUSSEX.	
SCALE - 1/50 REV - DATE - 16/09/2014	
 partner LABC 3 NORTHCOTE ROAD BOGNOR REGIS PO21 5LZ TEL/FAX - (01243) 861379	